

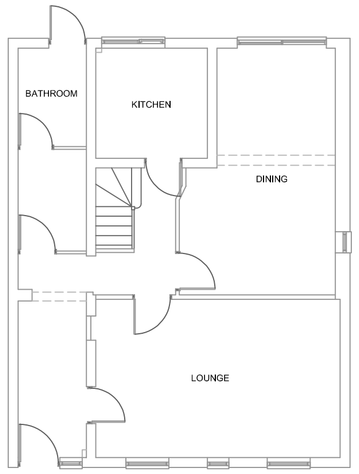



EXISTING GROUND
FLOOR PLAN

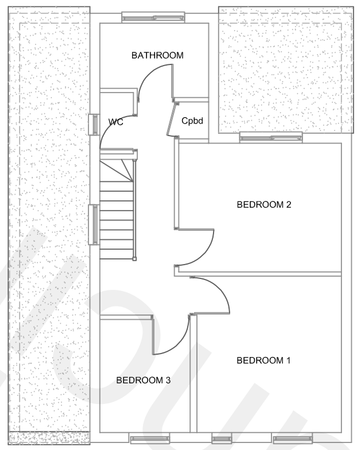


EXISTING FIRST
FLOOR PLAN

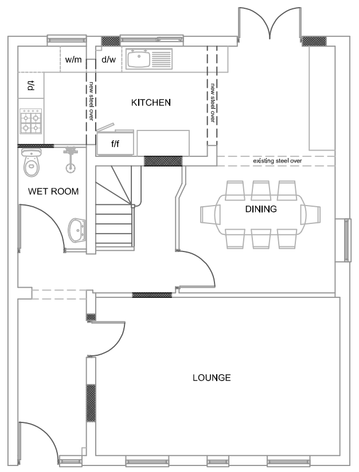


PROPOSED GROUND
FLOOR PLAN

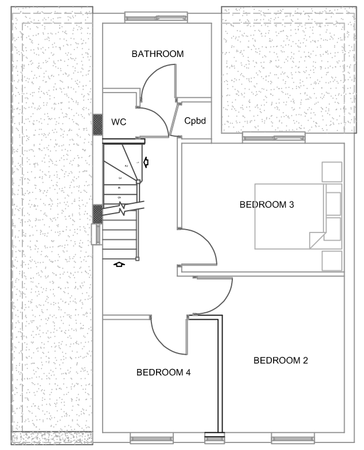

PROPOSED FIRST
FLOOR PLAN

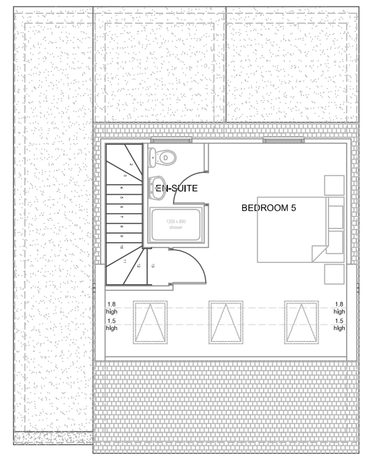


PROPOSED SECOND
FLOOR PLAN

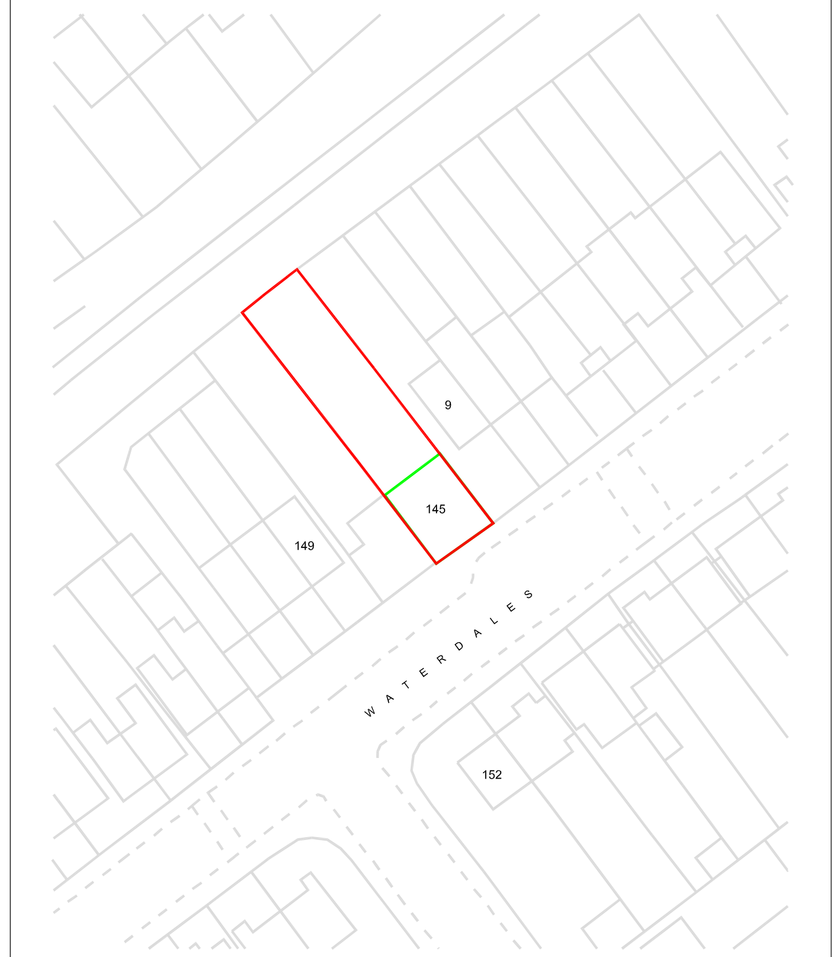

PROPOSED BLOCK PLAN
SCALE = 1:500




EXISTING FRONT ELEVATION

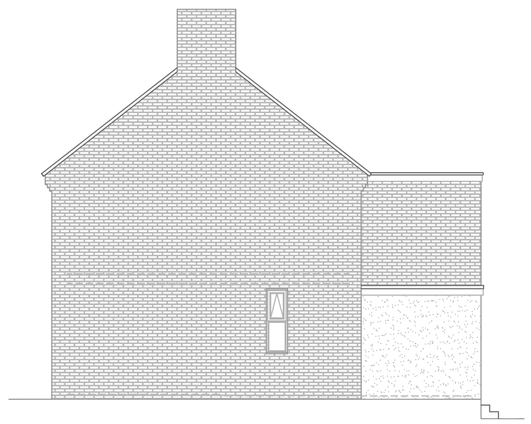


EXISTING NORTH EAST FACING
SIDE ELEVATION




PROPOSED REAR ELEVATION

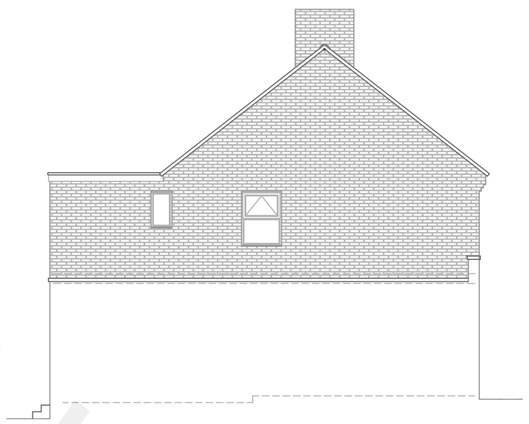

EXISTING SOUTH WEST FACING
SIDE ELEVATION

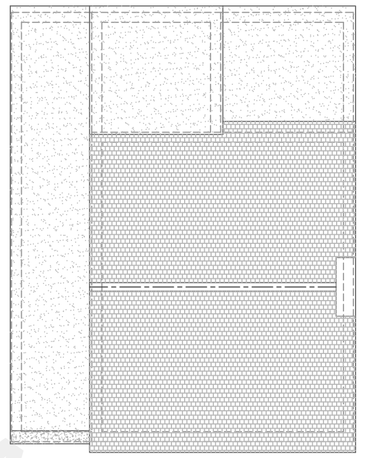


EXISTING ROOF PLAN

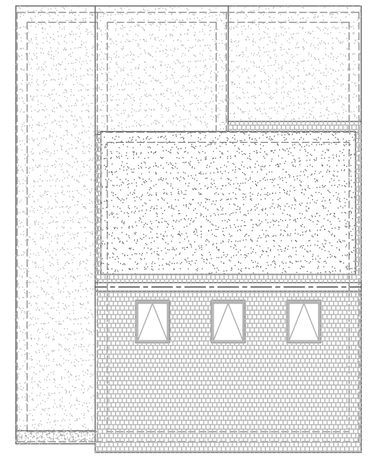

PROPOSED ROOF PLAN




PROPOSED FRONT ELEVATION

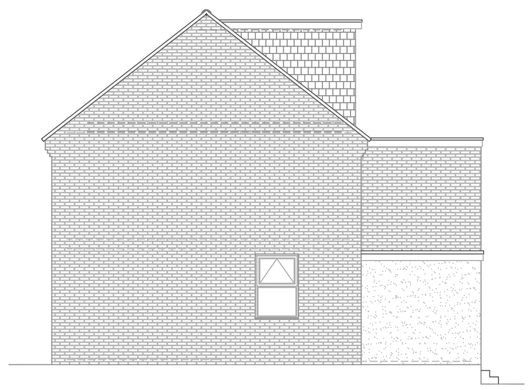

PROPOSED NORTH EAST FACING
SIDE ELEVATION



PROPOSED REAR ELEVATION

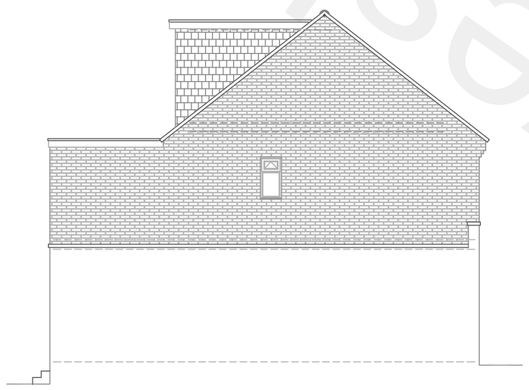

PROPOSED SOUTH WEST FACING
SIDE ELEVATION

SCALE 1:100 (mm)
0 1000 2000 3000 4000 5000 6000 7000 8000 9000 10000

All work to comply with current Building Regulations and relevant codes of practice.
All dimensions, levels and construction details to be checked and clarified on site by the builder before commencement of work.
No dimensions to be scaled.

SCOPE OF DRAWING
This drawing has been prepared for the purposes of making Planning & Building Control Applications only and is NOT intended to indicate complete constructional details.

It is the CLIENTS RESPONSIBILITY for obtaining an agreement with the owners of any adjoining property under the PARTY WALL ACT 1996. (details available from your local authority)

PLAN APPROVED
Planning Ref:
Building Regulations Ref: -

		D
		C
Sep 2022	ROOF LIGHTS ADDED TO FRONT ROOF PITCH	B
Aug 2022	ISSUED FOR DISCUSSION & APPROVAL BY CLIENT	A
DATE	REVISION	REV

CLIENT
Sheila Gopinathan
145 Waterdales
Northfleet
Kent DA11 8HY

TITLE
Proposed loft conversion and internal alterations at
145 Waterdales
Northfleet
Kent DA11 8HY

EXISTING & PROPOSED PLANS & ELEVATIONS

Kentec Draughting Services Ltd
KENTEC DRAUGHTING SERVICES
(ARCHITECTURAL DIVISION)
10/12 HIGH STREET, SWANLEY, KENT BR8 8DF
TELEPHONE: (01634) 248900
E-MAIL: INFO@KENTECDRAUGHTINGSERVICES.CO.UK
partner LABC

DRAWN:	JT/KDS	© Copyright of this drawing is owned by Kentec Draughting Services Ltd. and may not be copied or reproduced in whole or in part without the written permission of Kentec Draughting Services Ltd.
CHECKED:	-	
SHEET SIZE:	A1	DRAWING No: Sheet 1 of 1 Issue:
SCALE:	1:100 at A1	7456-PD-01 B
DATE:	August 2022	

Gravesham Borough Council