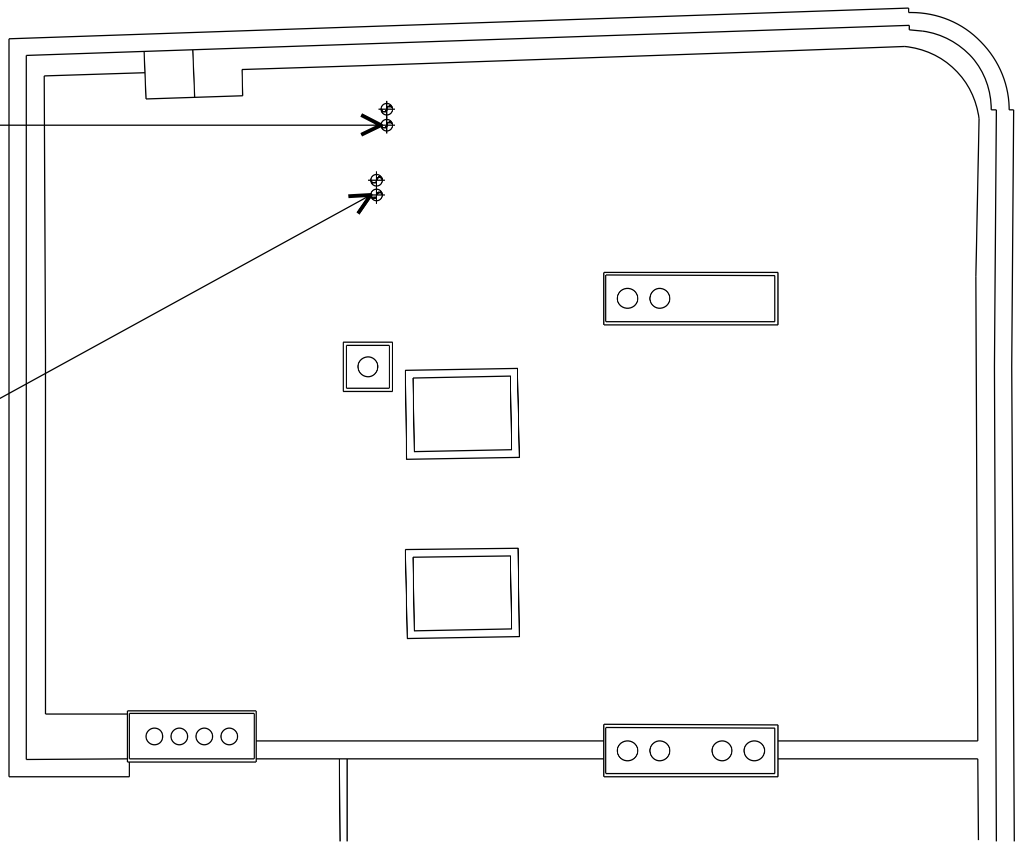

Extract ducts to terminate 300mm
above roof level below parapet level

Air intake ducts to terminate 300mm
above roof level below parapet level

ROOF PLAN

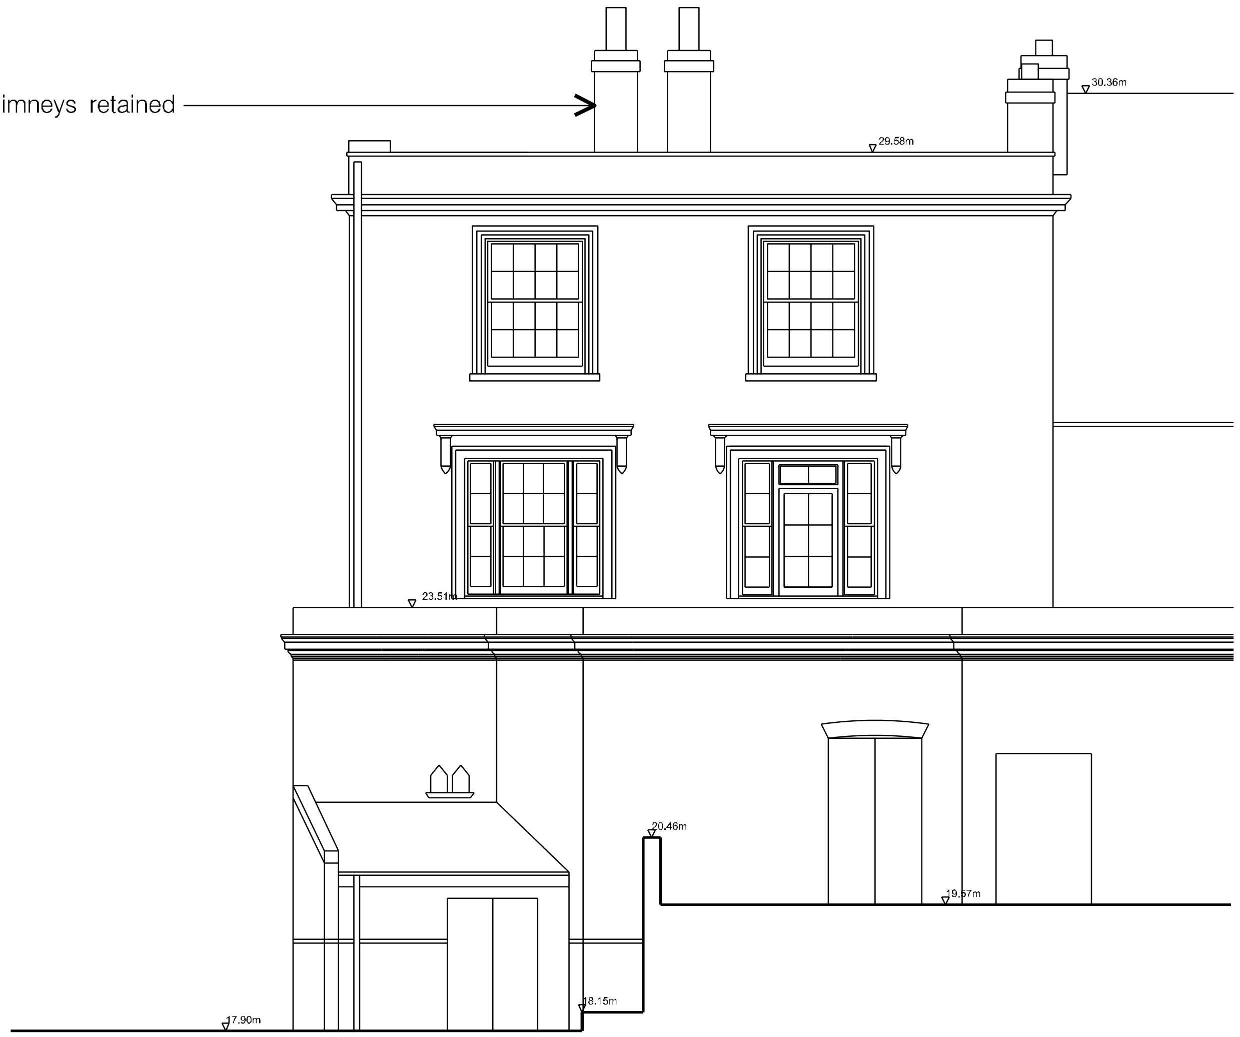

Existing chimneys retained

WEST ELEVATION

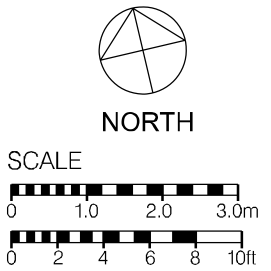

REV.	DESCRIPTION	DATE

PROJECT
24 STONE STREET,
GRAVESEND, KENT,
DA11 0NP

DRAWING TITLE
PROPOSED ROOF PLAN AND
WEST ELEVATION

SCALE 1 : 100 @ A3
DATE JANUARY 2024

DRAWING No. 3580 / P / 13
REV.

This drawing is the Copyright of Proun Architects. Any copying in part or whole must be with the approval in writing of Proun Architects. All dimensions to be checked on site prior to commencement of works. This drawing should not be scaled. This drawing is to be read in conjunction with all associated written specifications

90 BOROUGH HIGH STREET
LONDON SE1 1LL
Tel: 020 7407 3700 Fax: 020 7407 3800
e-mail: proun@proun.co.uk
PROUN
ARCHITECTS DESIGNERS PLANNERS