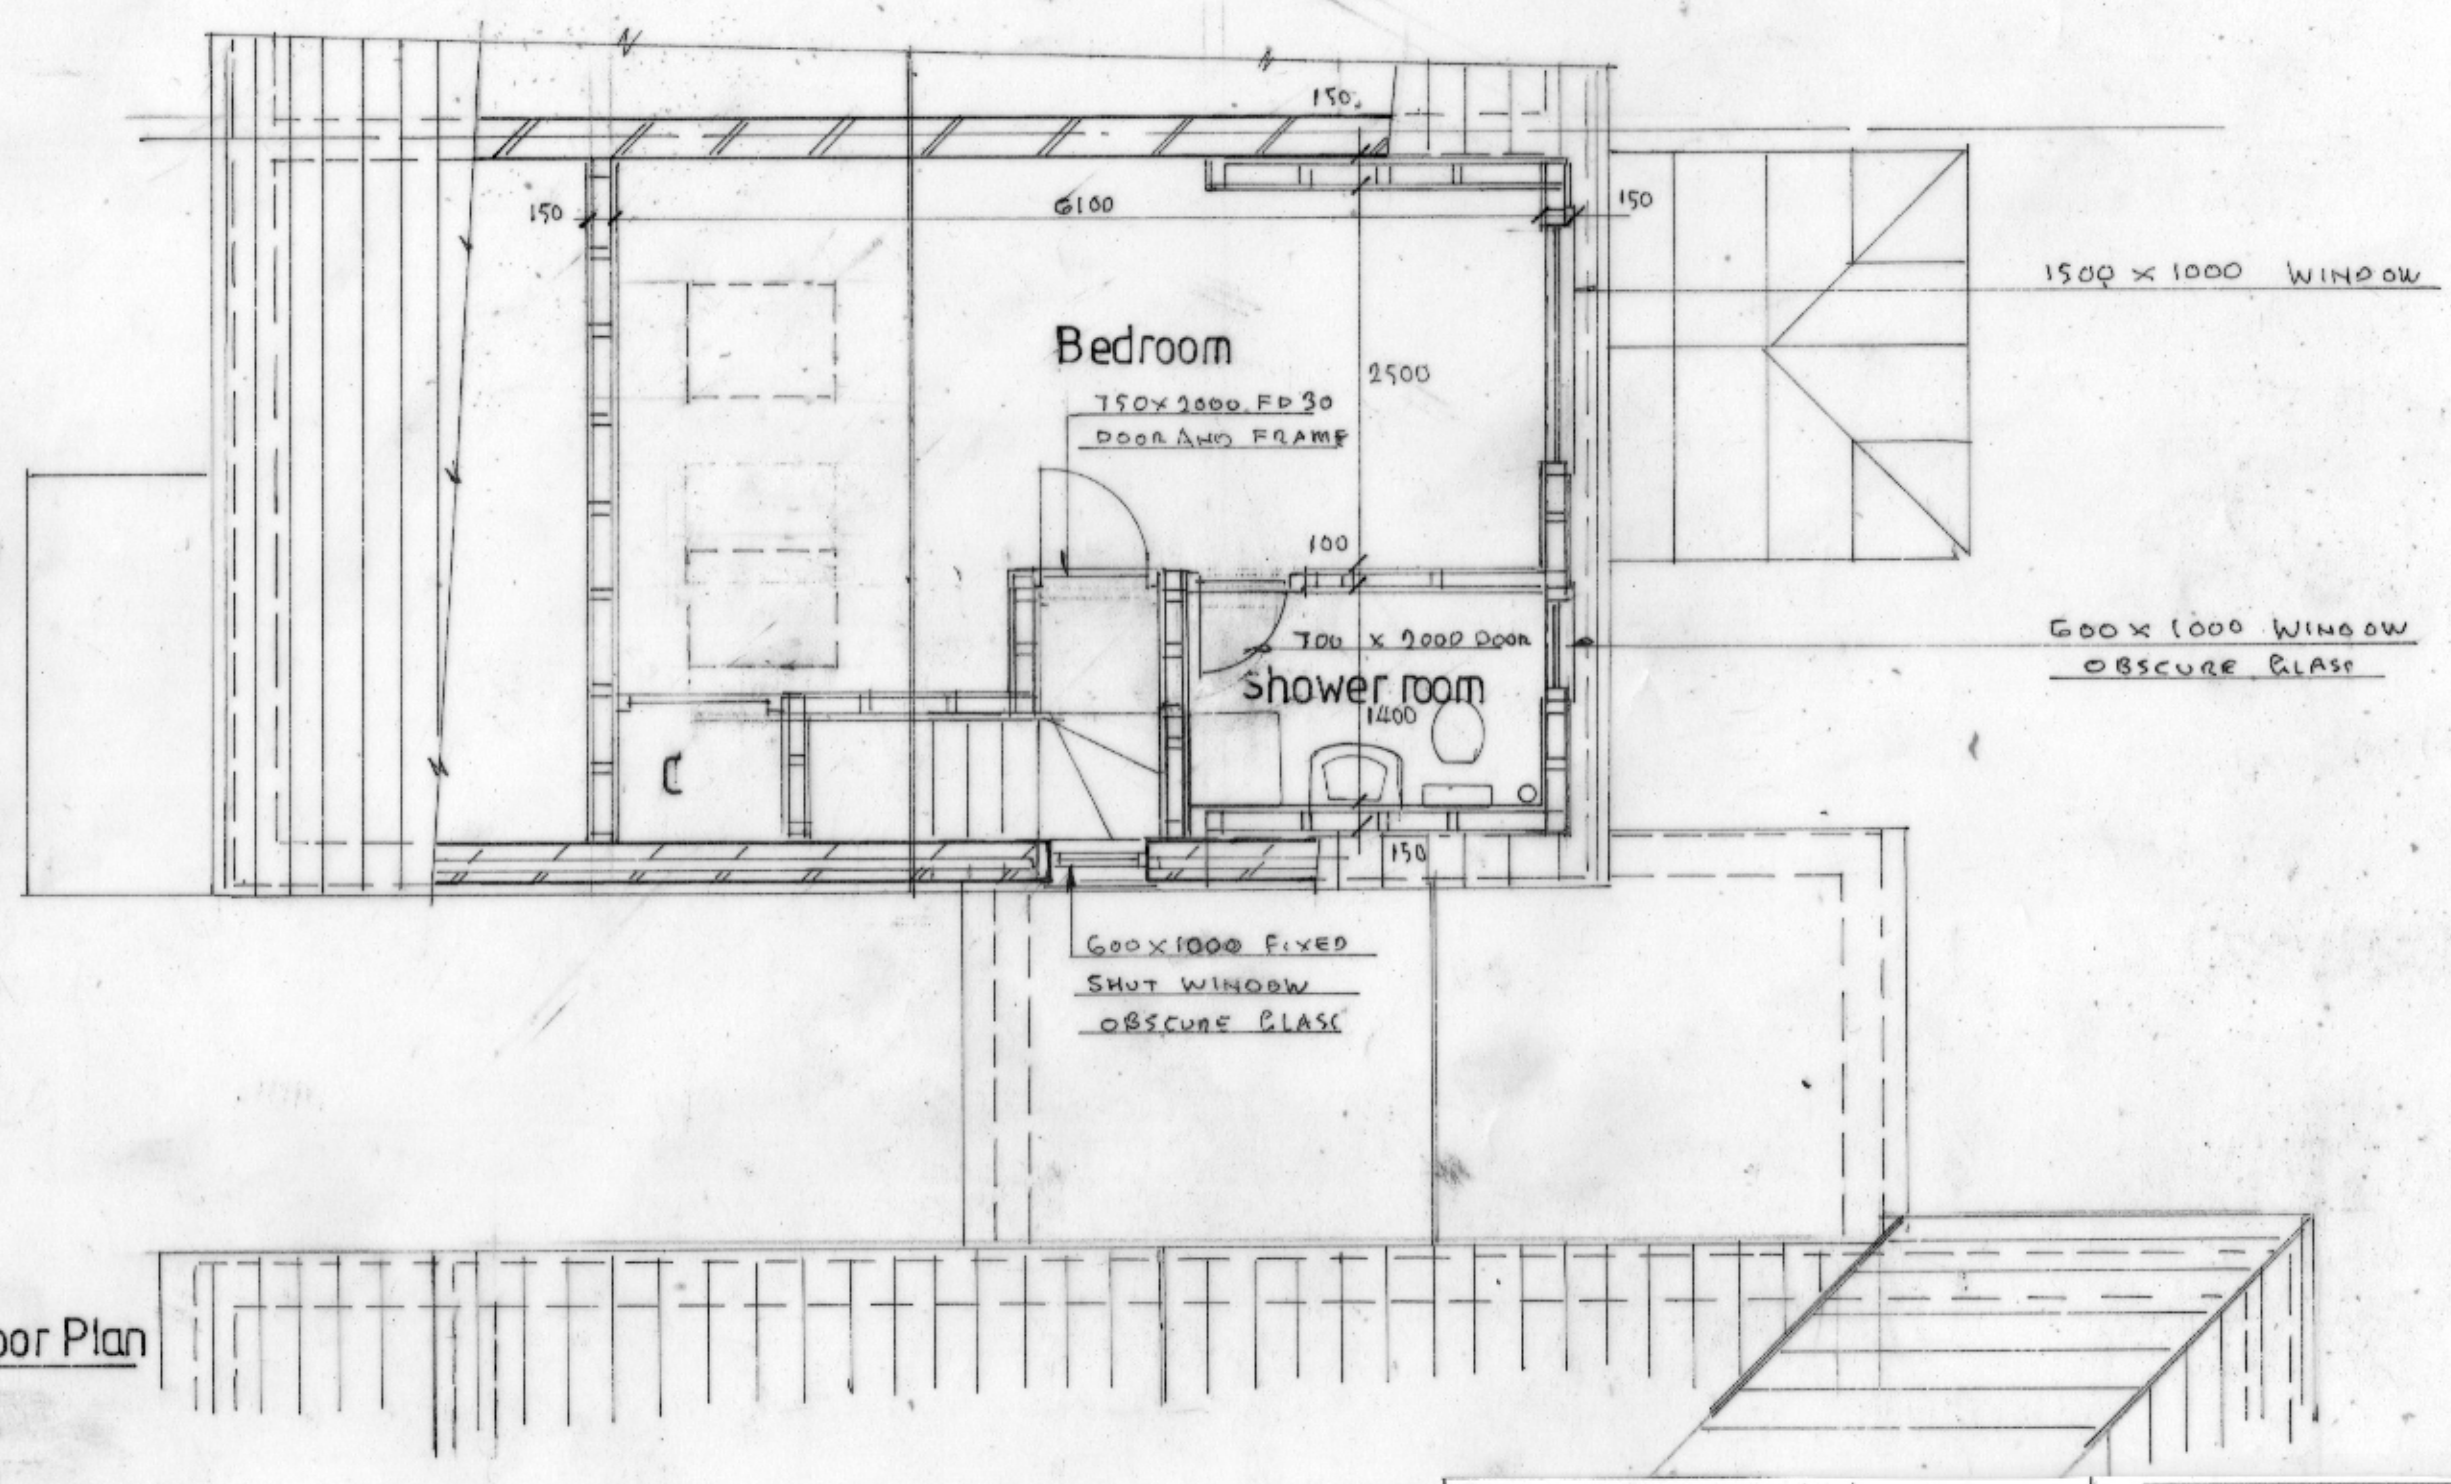

Second Floor Plan

Rev: A 20.5.26 AMC

Building Excellence AWARDS 2018 Regional Winner

WESTLEIGH DESIGN

SCALE 1:50

1M 2M 3M 4M 5M

PROPOSED ROOMS IN THE ROOF INCORP. REAR DORMER
MR N SUDDI 42 HAIG GARDENS GRAVESEND DA12 1NE
1:50 @ A3 170526/7 OF 10 M26² PROPOSED SECOND FLOOR PLAN