

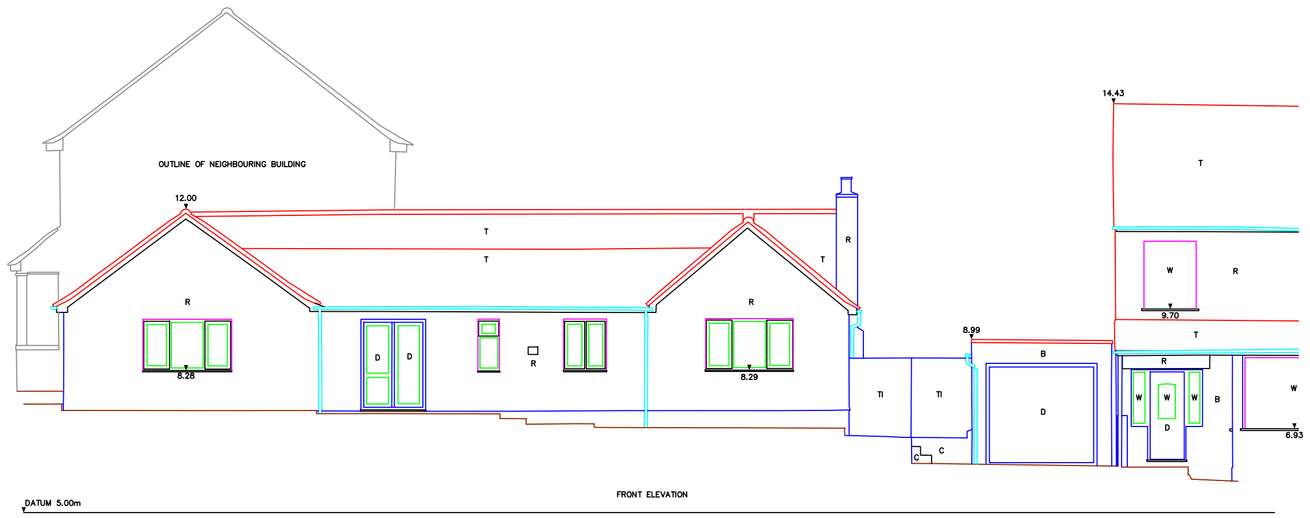



FRONT ELEVATION

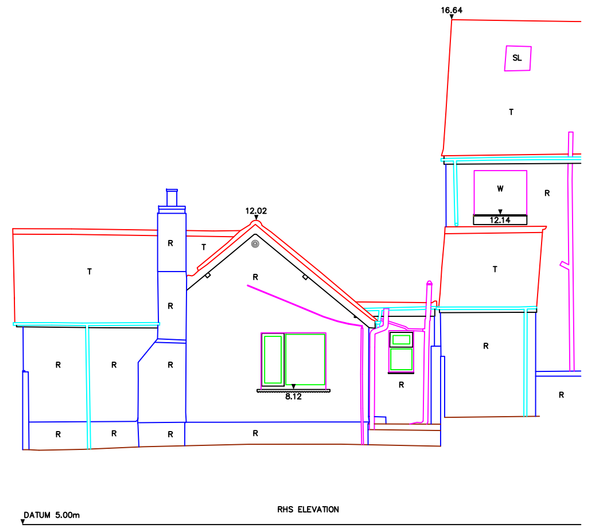

RHS ELEVATION

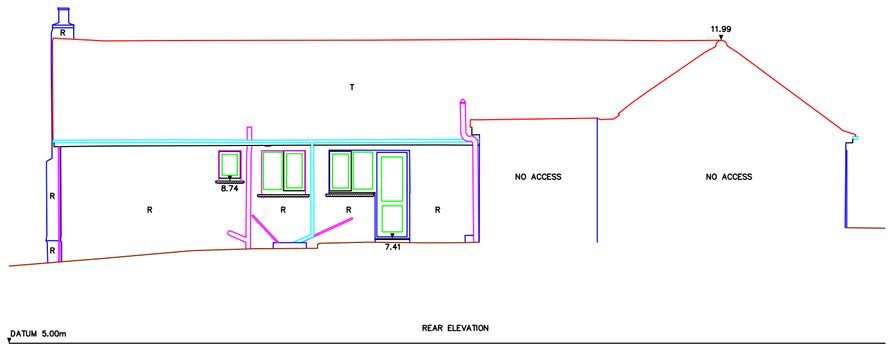

REAR ELEVATION

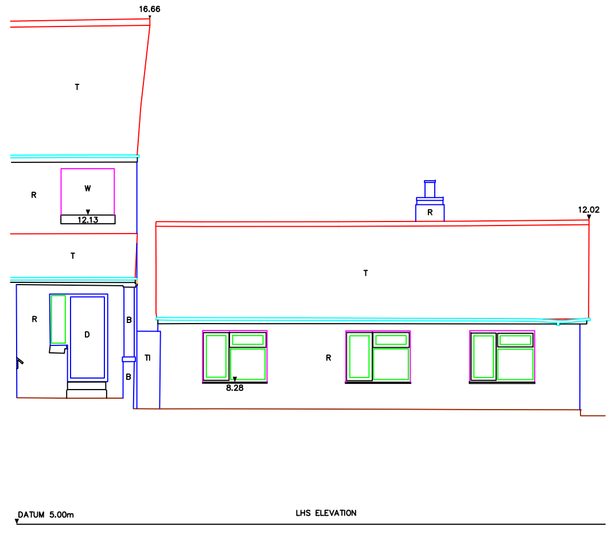

LHS ELEVATION



ABBREVIATIONS

ABH	Arched Beam Height	KO	Kerb Outlet
B	Brick	L	Light
BAL	Balcony	LP	Lamp Post
BB	Belisha Beacon	MH	Manhole
BD	Bollard	MKR	Marker
BH	Beam Height	MSF	Metal Security Fence
BL	Bed Level	N/A	No Access
BP	Brick Pier	OHC	Overhead Cables
BRW	Brick Retaining Wall	P	Post
BS	Bus Stop	PALF	Palisade Fence
BT	British Telecom	PF	Picket Fence
BW	Brick Wall	PH	Parapet Wall Height
BWF	Barbed Wire Fence	PIT	Trial Pit
C	Concrete	PM	Parking Meter
CAB	Cabinet	PRF	Post & Rail Fence
CBF	Close Boarded Fence	PWF	Post & Wire Fence
CBW	Concrete Block Wall	R	Render
CIF	Corrugated Iron Fence	RAD	Radiator
CL	Cover Level	RE	Rodding Eye
CLF	Chain Link Fence	RH	Ridge Height
COL	Column	RS	Road Sign
CPF	Concrete Panel Fence	RWP	Rain Water Pipe
CPS	Concrete Paving Slabs	S	Stone
CRW	Concrete Retaining Wall	SV	Stop Valve
CSU	Ceiling Slopes Up	SL	Skylight
CTV	Cable Television	SP	Soil Pipe
CW	Concrete Wall	SPS	Stone Paving Slabs
CZY	Crazy Paving	SRW	Stone Retaining Wall
D	Door	SW	Stone Wall
DH	Door Height	SWS	Surface Water Sewer
DR	Drain	THL	Thresh Hold Level
ESG	Electrical Switch Gear	T	TILE
EH	Eave Height	TI	Timber
EP	Electricity Pole	TRW	Timber Retaining Wall
FB	Flower Bed	UJ	Underside of Joist
FC	False Ceiling	UR	Underside of Ridge Board
F/E	Fire Escape	UTL	Unable To Lift
FH	Fire Hydrant	V	Vent
FRH	Flat Roof Height	VP	Vent Pipe
GY	Gully	W	Window
GV	Gas Valve	WD	Without Damage
HA	Hatch	WM	Water Meter
IC	Inspection Cover	WMF	Wire Mesh Fence
IL	Invert Level	WPF	Wooden Panel Fence
IRF	Iron Railing Fence	WCL	Window Cill Height
IWF	Interwoven Fence	WHL	Window Head Height
		WRW	Wooden Retaining Wall

Top / Banks / Bottom — Fences — Change in Surface — Edge of Vegetation — OS Data

3.28 Floor to Ceiling Height — Gate — Survey Station — +10.60 Floor Level — Tree

NOTES

1. ALL LEVELS SHOWN ARE RELATED TO ORDNANCE SURVEY GPS DATUM.
2. ALTHOUGH CARE HAS BEEN TAKEN, DUE TO ACCESS LIMITATIONS ALL HIGH LEVEL DETAIL HAS BEEN SURVEYED REMOTELY AND NOT CHECKED BY PHYSICAL MEASUREMENTS.
3. ALL CRITICAL MEASUREMENTS MUST BE CHECKED / VERIFIED.

REVISIONS DATE

N INDICATIVE ONLY

SCALE: 1:100@A1

DATE: DECEMBER 2023

DRAWN: KC/JR

TITLE: SITE SURVEY

JOB: 1 RUSSEL ROAD
GRAVESEND, DA12 2RT

CLIENT: MR & MRS SINGH

DWG. No: LUG / 9.1

LAND UTILITY GROUP LTD.

MIDLANDS OFFICE
UNIT 10
STRENSHAM BUSINESS PARK
TWYNING ROAD
WORCESTER
WR8 9JZ

T: 0845 602 3966
M: 07979 367282

LONDON OFFICE
BRICKFIELD HOUSE
HIGH ROAD
THORNWOOD
EPPING
ESSEX
CM16 6TH

T: 01992 566698
M: 07977 112286
M: 07977 111935

smas worksafe contractor www.smasltd.com as recognised by SSIP SAFETY SCHEMES IN PROCUREMENT THE SURVEY ASSOCIATION