
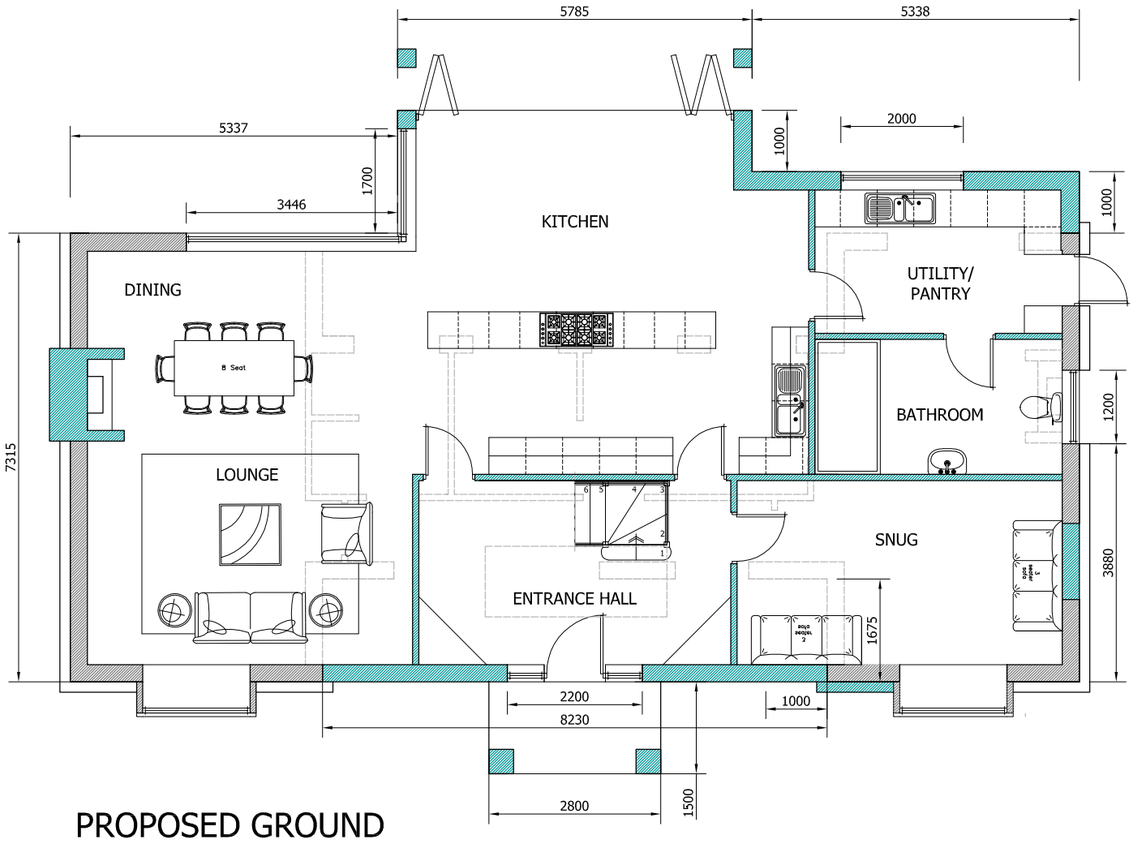


PROPOSED GROUND FLOOR PLAN

scale 1:100

FOOTPRINT 138m²

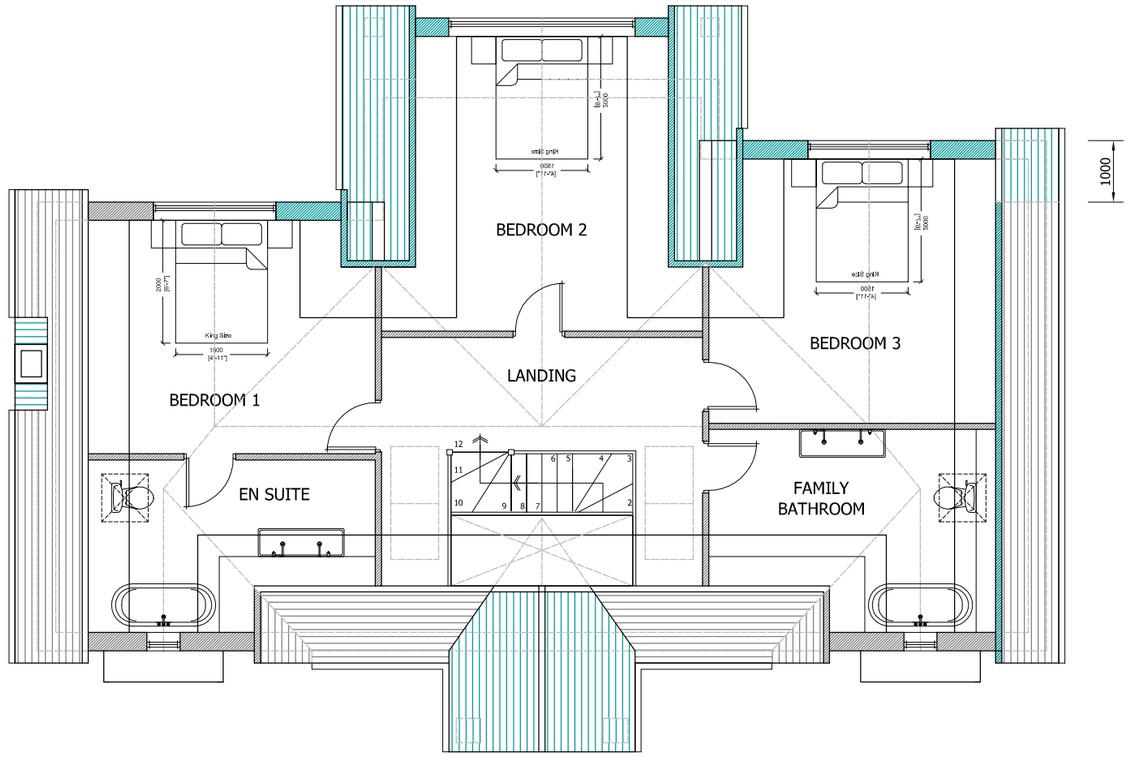

PROPOSED FIRST FLOOR PLAN

scale 1:100

10 m
0 1 2 3 4 5 6 7 8 9 10m 1:100
LINEAR SCALE

CADGUYS ARCHITECTURAL SERVICES

CAD GUYS
07512090919
www.cadguys.co.uk
sonny@cadguys.co.uk
15-17 Middle Street,
Brighton, BN1 1AL
T: 0751 20 90 919
E: Sonny@cadguys.co.uk
W: www.cadguys.co.uk

Project: ASTRALITY, 39 RHODODENDRON AVENUE, MEOPHAM, GRAVESEND, DA13 0TU

Drawing Title	Date	Scale	Project No.	Drawing No.	Drawn by/Checked by
Proposed Plans	MAY-2025	1:100/A3	CG-330	PL/04	SM

Rev	Date	Details
A	040425	Initial drawings sent out for review
B	170425	Revised Design
C	210525	Revised design

Dimensions to be verified on site by contractor prior to commencement of work

This is the copyright of the practice and may not be reproduced in part or in whole without the prior written consent of the practice.