10.06 m

0 5 10m

NOTE
DO NOT SCALE EXCEPT FOR PLANNING PURPOSES.

ALL DIMENSIONS TO BE CHECKED ON SITE PRIOR TO COMMENCEMENT OF WORK. ALL DIMENSIONS RELATING TO SUB-CONTRACTORS OR SUPPLIERS WORK MUST BE CHECKED AND AGREED BETWEEN THE GENERAL CONTRACTOR, THE SUB-CONTRACTOR(S) AND / OR SUPPLIER(S). ALL DIMENSIONS ARE IN MILLIMETERS (MM). ALL WORKS OR MATERIALS INDICATED ARE TO BE TO LATEST BRITISH STANDARDS AND ARE TO BE CARRIED OUT IN ACCORDANCE WITH RELEVANT CODES OF PRACTICE OR RECOGNISED TRADE ASSOCIATION RECOMMENDATIONS AND PUBLICATIONS.
THIS DRAWING TO BE READ IN CONJUNCTION WITH ALL RELEVANT DRAWINGS AND SPECIFICATIONS.

ANY DISCREPANCIES TO BE BROUGHT TO THE ATTENTION OF BAQUS GROUP LTD.

© THIS DRAWING IS THE COPYRIGHT OF BAQUS GROUP LTD.

APPR	DATE	STATUS

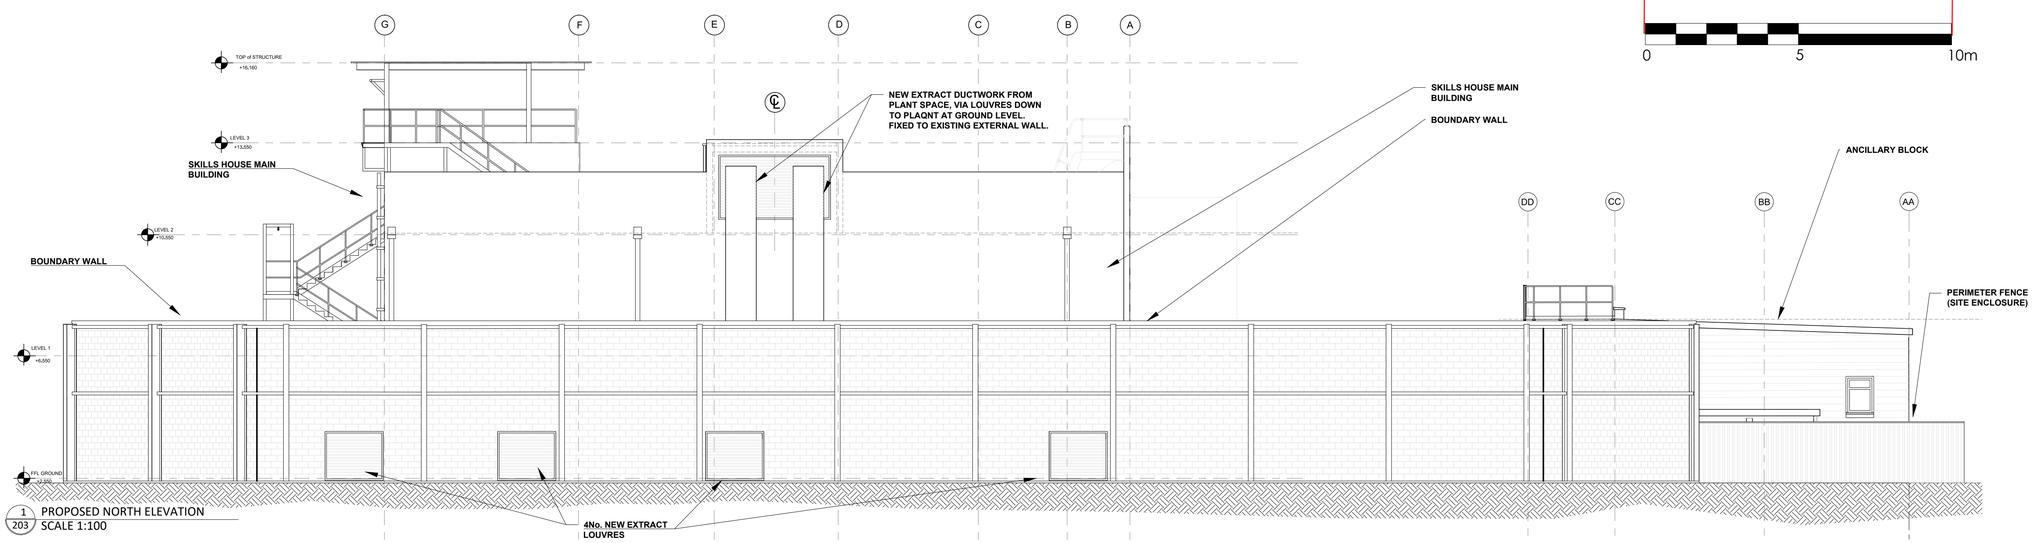

1/203 PROPOSED NORTH ELEVATION
SCALE 1:100

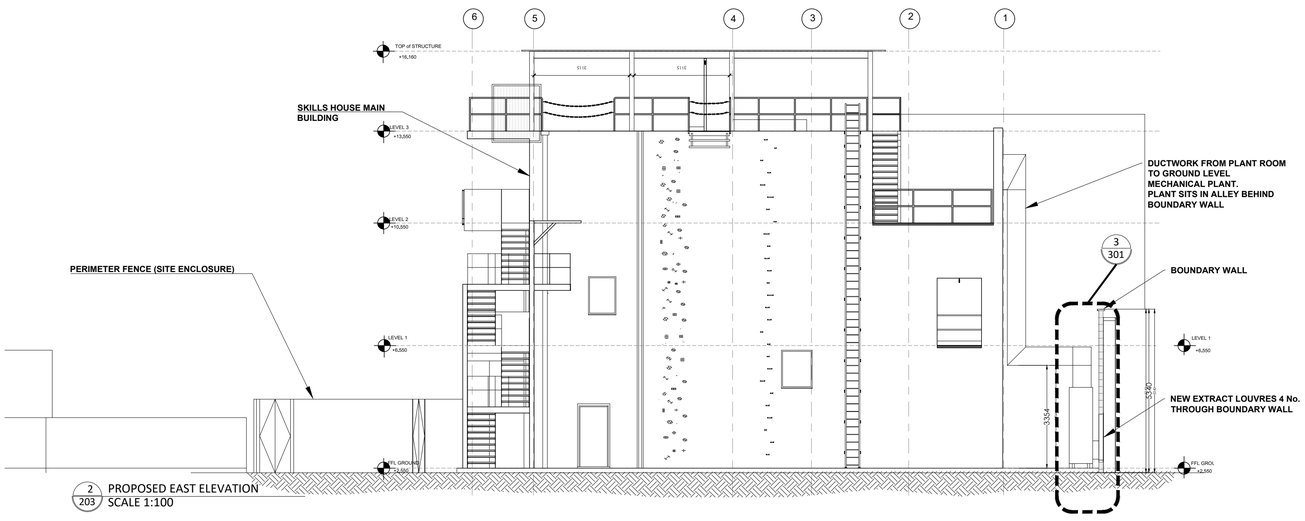

2/203 PROPOSED EAST ELEVATION
SCALE 1:100

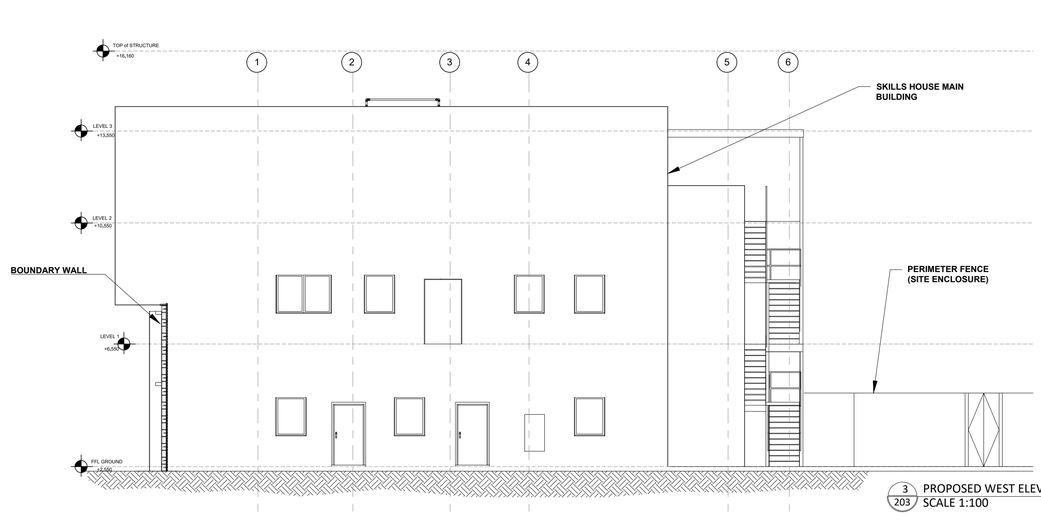

3/203 PROPOSED WEST ELEVATION
SCALE 1:100

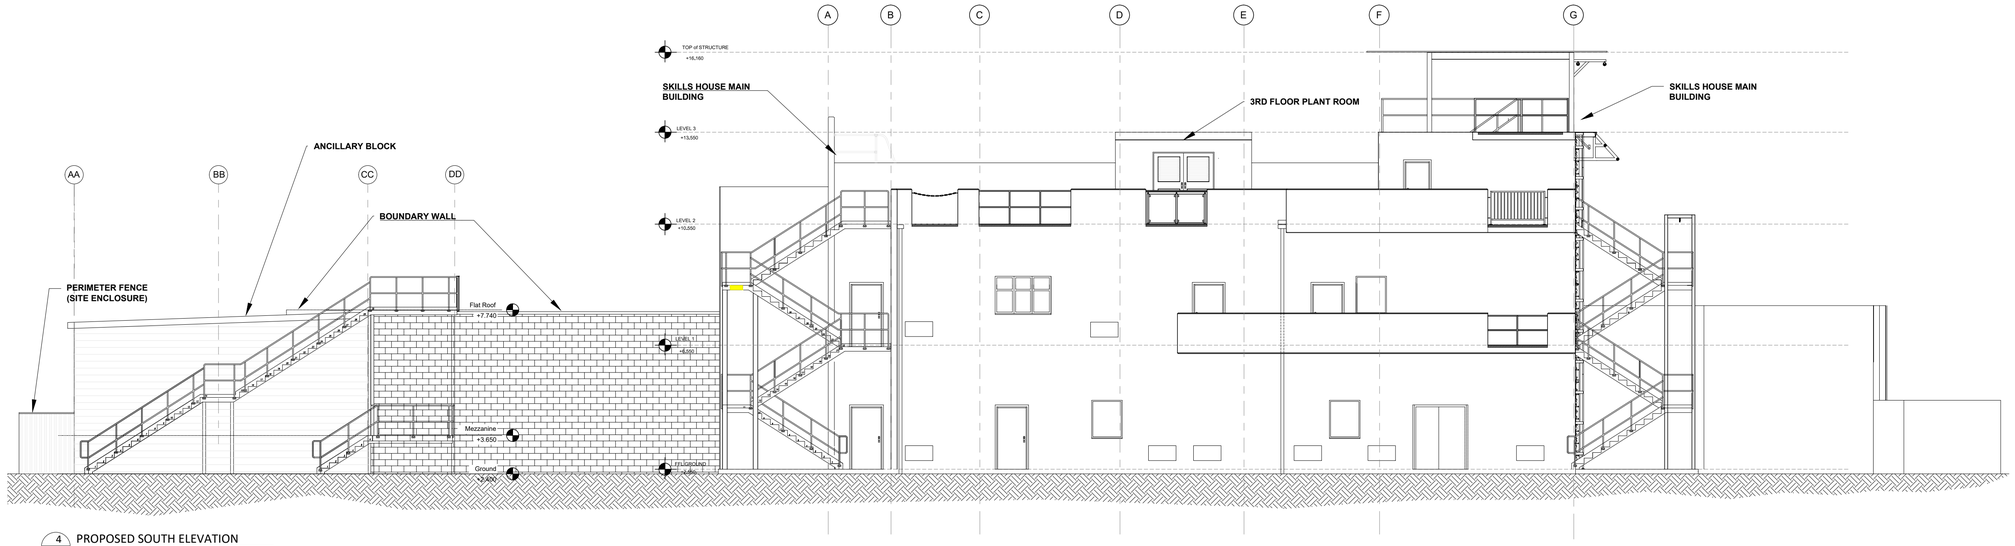

4/203 PROPOSED SOUTH ELEVATION
SCALE 1:100

REV	DATE	AMENDMENT	BY
P1	13/03/24	PLANNING ISSUE	SO

METROPOLITAN POLICE
BAQUS
Construction Consultancy
2/3 NORTH MEWS, LONDON, WC1N 2JP
TEL: 020 7831 1283 FAX: 020 7242 9512
e-mail: enquiries@baqus.co.uk
www.baqus.co.uk

PROJECT
SKILLS HOUSE
METROPOLITAN POLICE
TRAINING CENTRE GRAVESEND

DRAWING
NORTH SOUTH EAST WEST
PROPOSED ELEVATIONS

Date	Drawn By
04/03/2024	SO
Scale	**Iss. App. By**
1:100@A1	AC
Drawing No	**File Location**
7006/E/203/P1	007006/H/240304