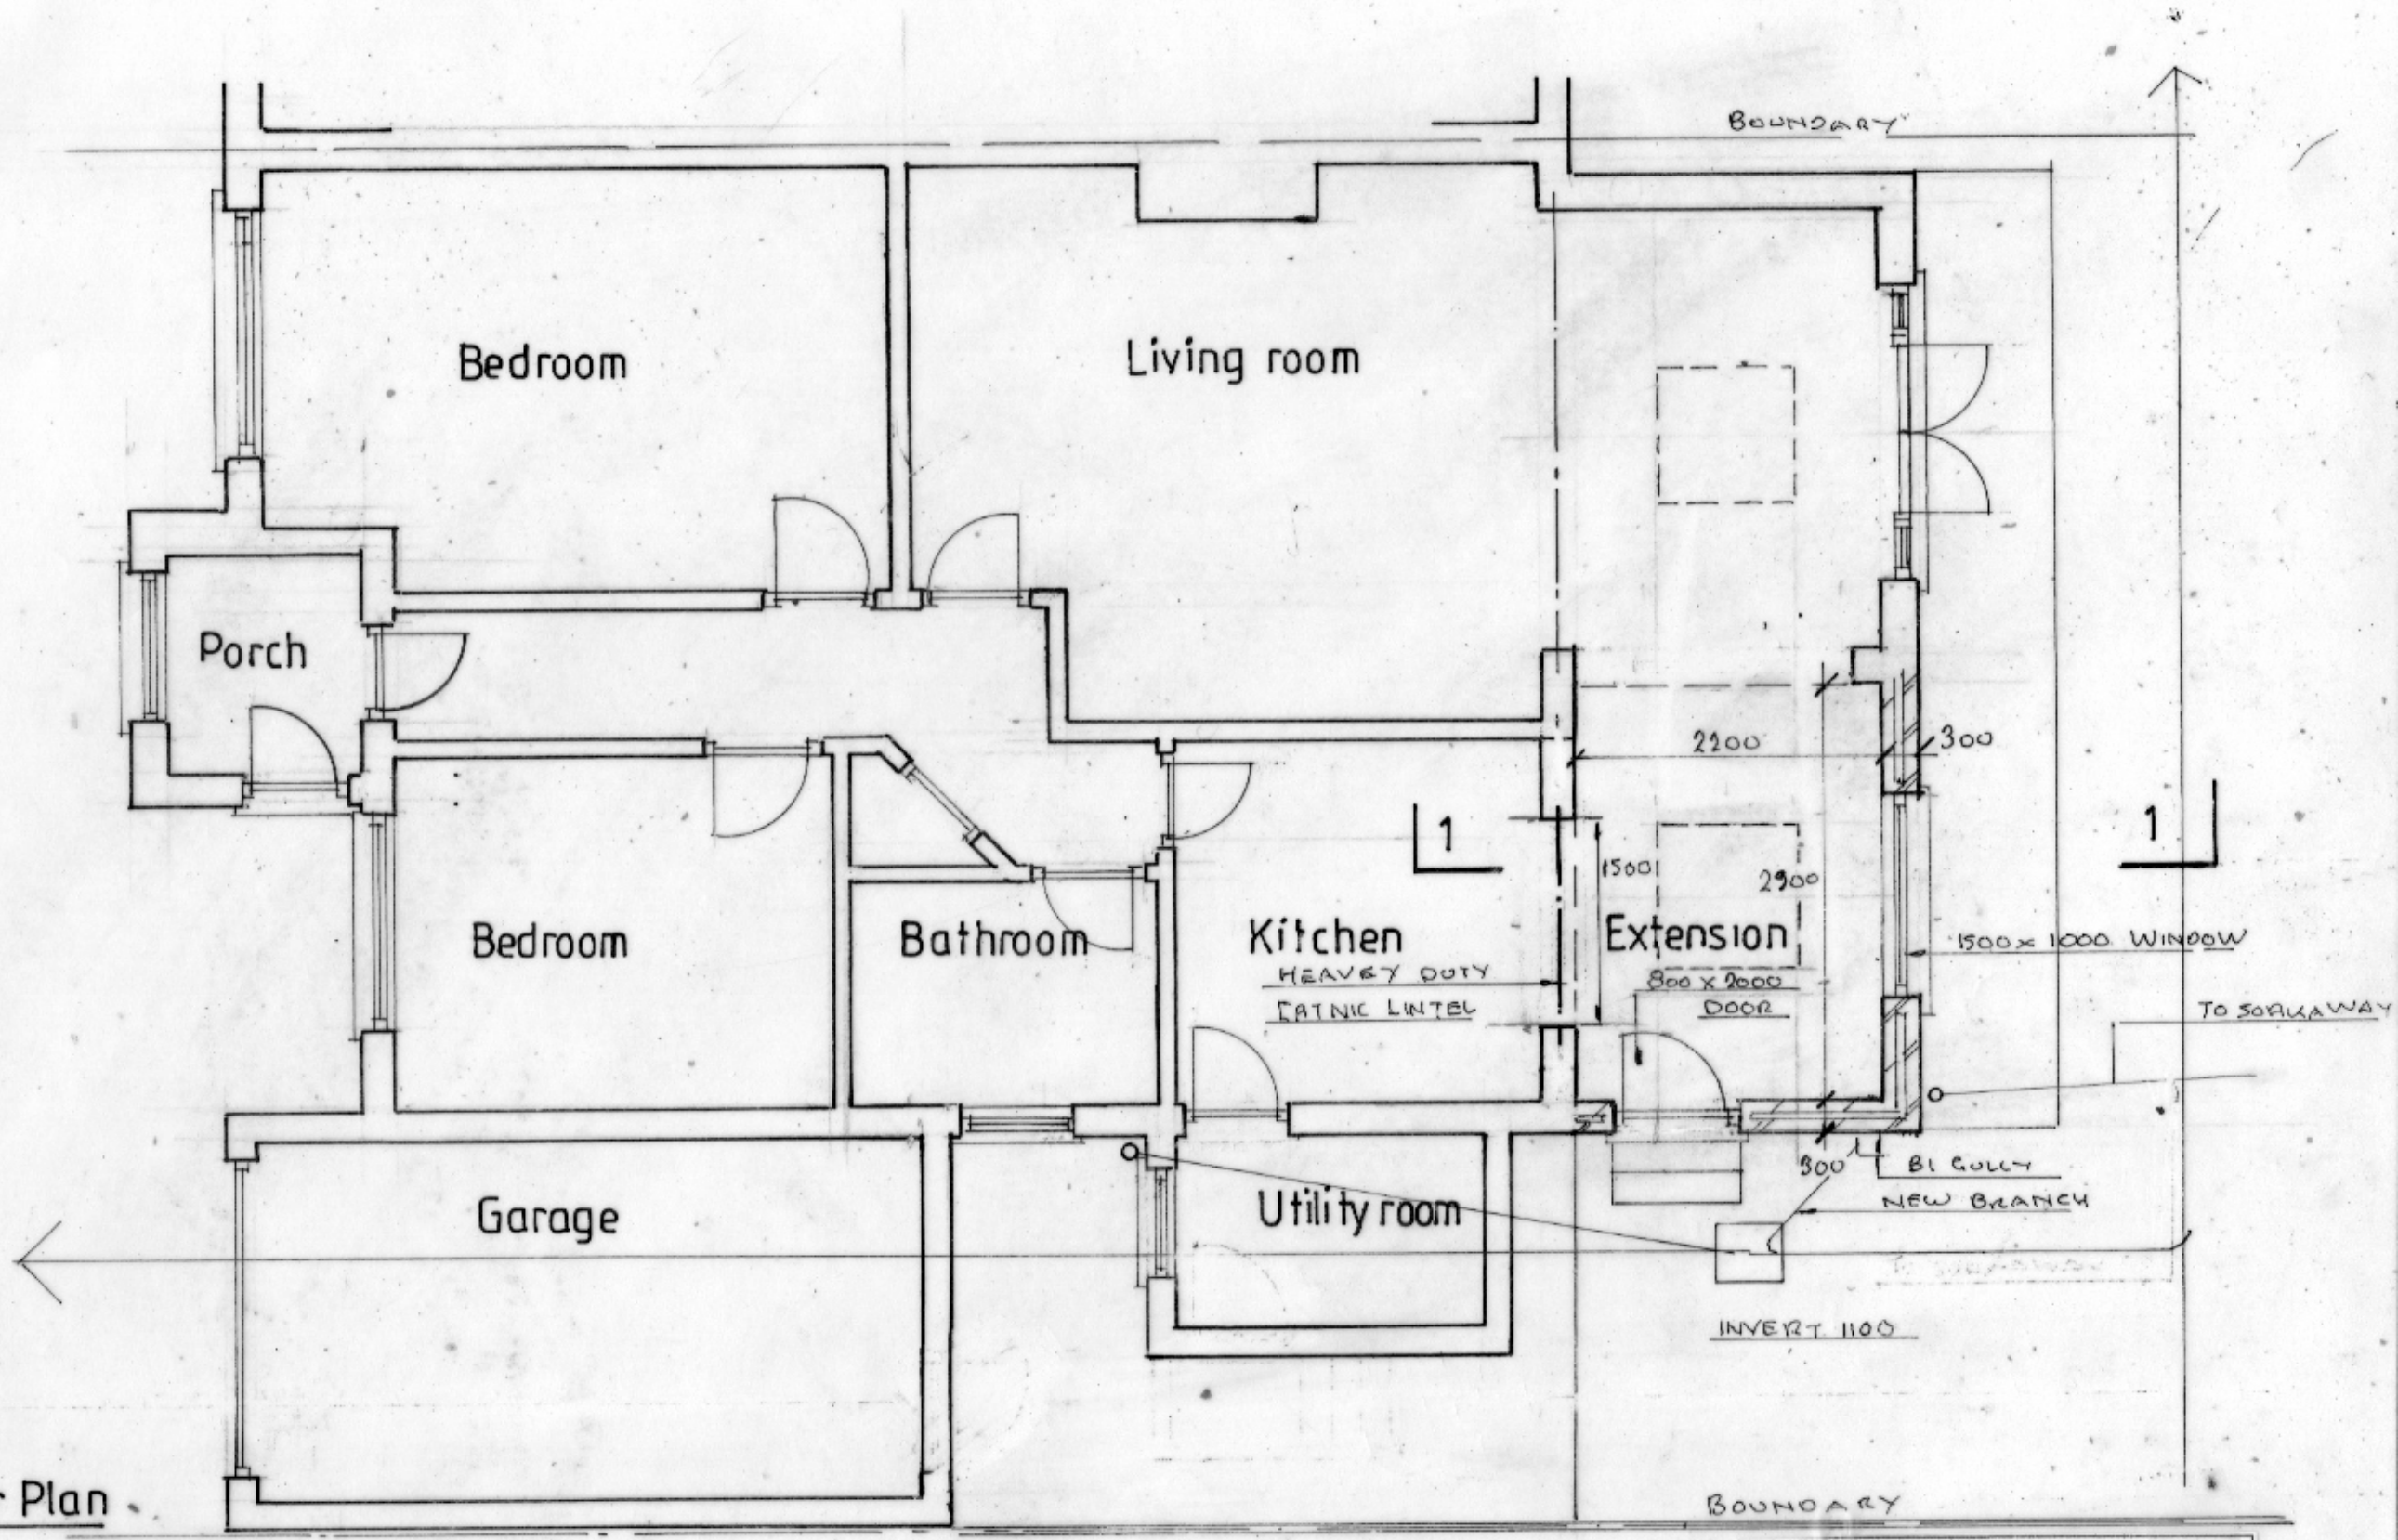



Ground Floor Plan

Building Excellence AWARDS 2018 Regional Winner LABC

WESTLEIGH DESIGN

SCALE 1:50 — 5 m — 1M 2M 3M 4M 5M

PROPOSED SINGLE STOREY REAR EXTENSION
MR R LOBBAN 23 HIGH VIEW HIGHHAM KENT ME3 7HR
1:50 @ A3 180424/3 OF 6 7M2 PROPOSED GROUND FLOOR PLAN