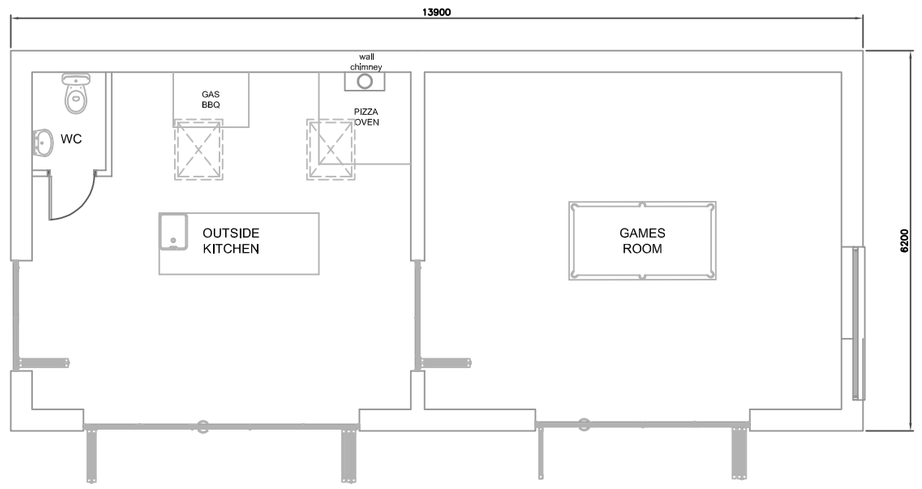

PROPOSED FLOOR PLAN

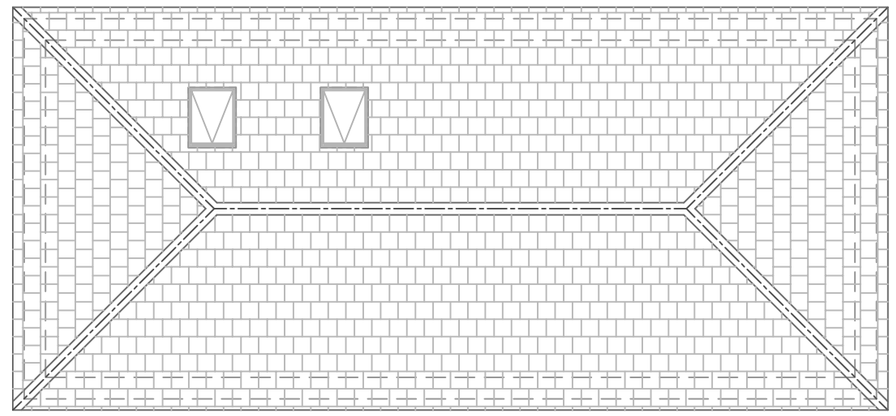

PROPOSED ROOF PLAN

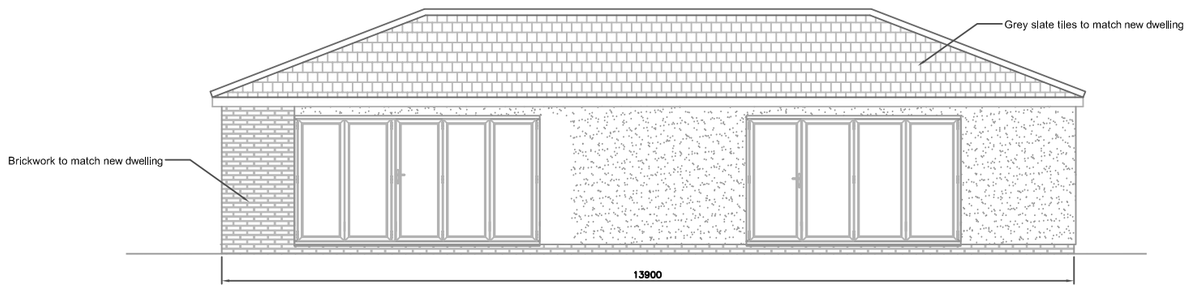

PROPOSED FRONT ELEVATION

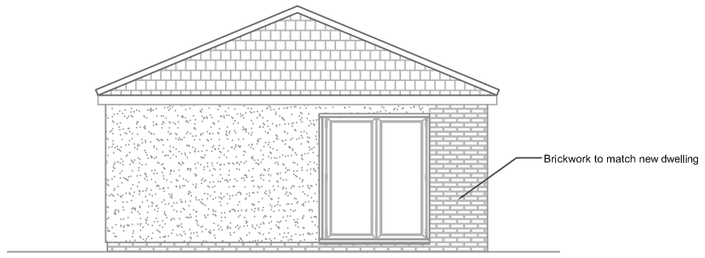

PROPOSED SOUTH FACING
SIDE ELEVATION

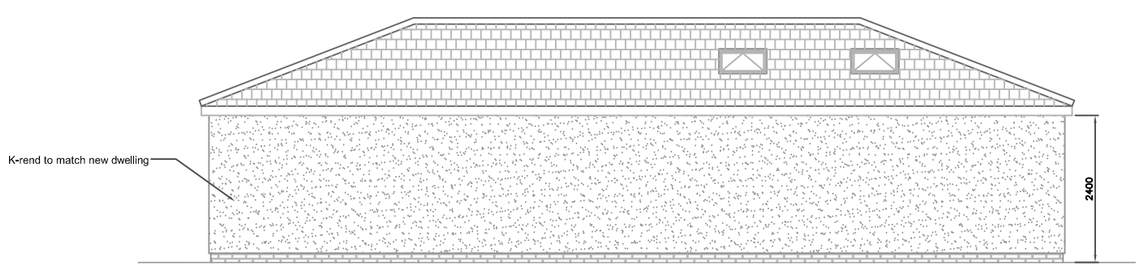

PROPOSED REAR ELEVATION

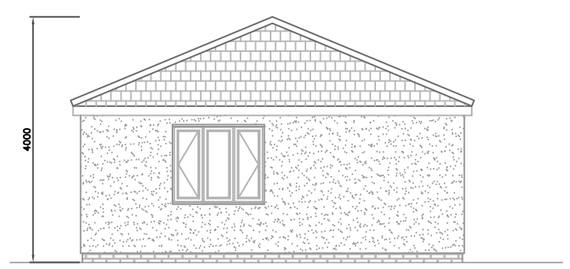

PROPOSED NORTH FACING
SIDE ELEVATION

PLAN APPROVED
Planning Ref: --/--/---
Building Regulations Ref: -

SCALE 1:100 (mm)

0 1000 2000 3000 4000 5000 6000 7000 8000 9000 10000

All work to comply with current Building Regulations and relevant codes of practice.
All dimensions, levels and construction details to be checked and clarified on site by the builder before commencement of work.
No dimensions to be scaled.

SCOPE OF DRAWING
This drawing has been prepared for the purposes of making Planning & Building Control Applications only and is NOT intended to indicate complete constructional details.

It is the CLIENTS RESPONSIBILITY for obtaining an agreement with the owners of any adjoining property under the PARTY WALL ACT 1996. (details available from your local authority)

DATE	REVISION	REV
Jan 2024	CLIENT REVISIONS	D
Jan 2024	CLIENT REVISIONS	C
Jul 2021	CLIENT REVISIONS	B
May 2021	ISSUED FOR DISCUSSION & APPROVAL BY CLIENT	A

CLIENT
Mr & Mrs Batchelor
Whitegates
Old Watling Street
Kent ME2 3UF

TITLE
Proposed single storey rear extension at
Whitegates
Old Watling Street
Kent ME2 3UF

PROPOSED PLANS AND ELEVATIONS

Kentec Draughting Services Ltd
KENTEC DRAUGHTING SERVICES
(ARCHITECTURAL DIVISION)
10/12 HIGH STREET, SNODLAND, KENT ME6 5DF
TELEPHONE: (01634) 248900
E-MAIL: INFO@KENTECDRAUGHTINGSERVICES.CO.UK
partner LABC

DRAWN:	JT/KDS	© Copyright of this drawing is owned by Kentec Draughting Services Ltd. and may not be copied or reproduced in whole or in part without the written permission of Kentec Draughting Services Ltd.
CHECKED:	-	
SHEET SIZE:	A2	DRAWING No: Sheet 1 of 1 Issue:
SCALE:	1:100 at A2	7321-P-01 D
DATE:	May 2021	