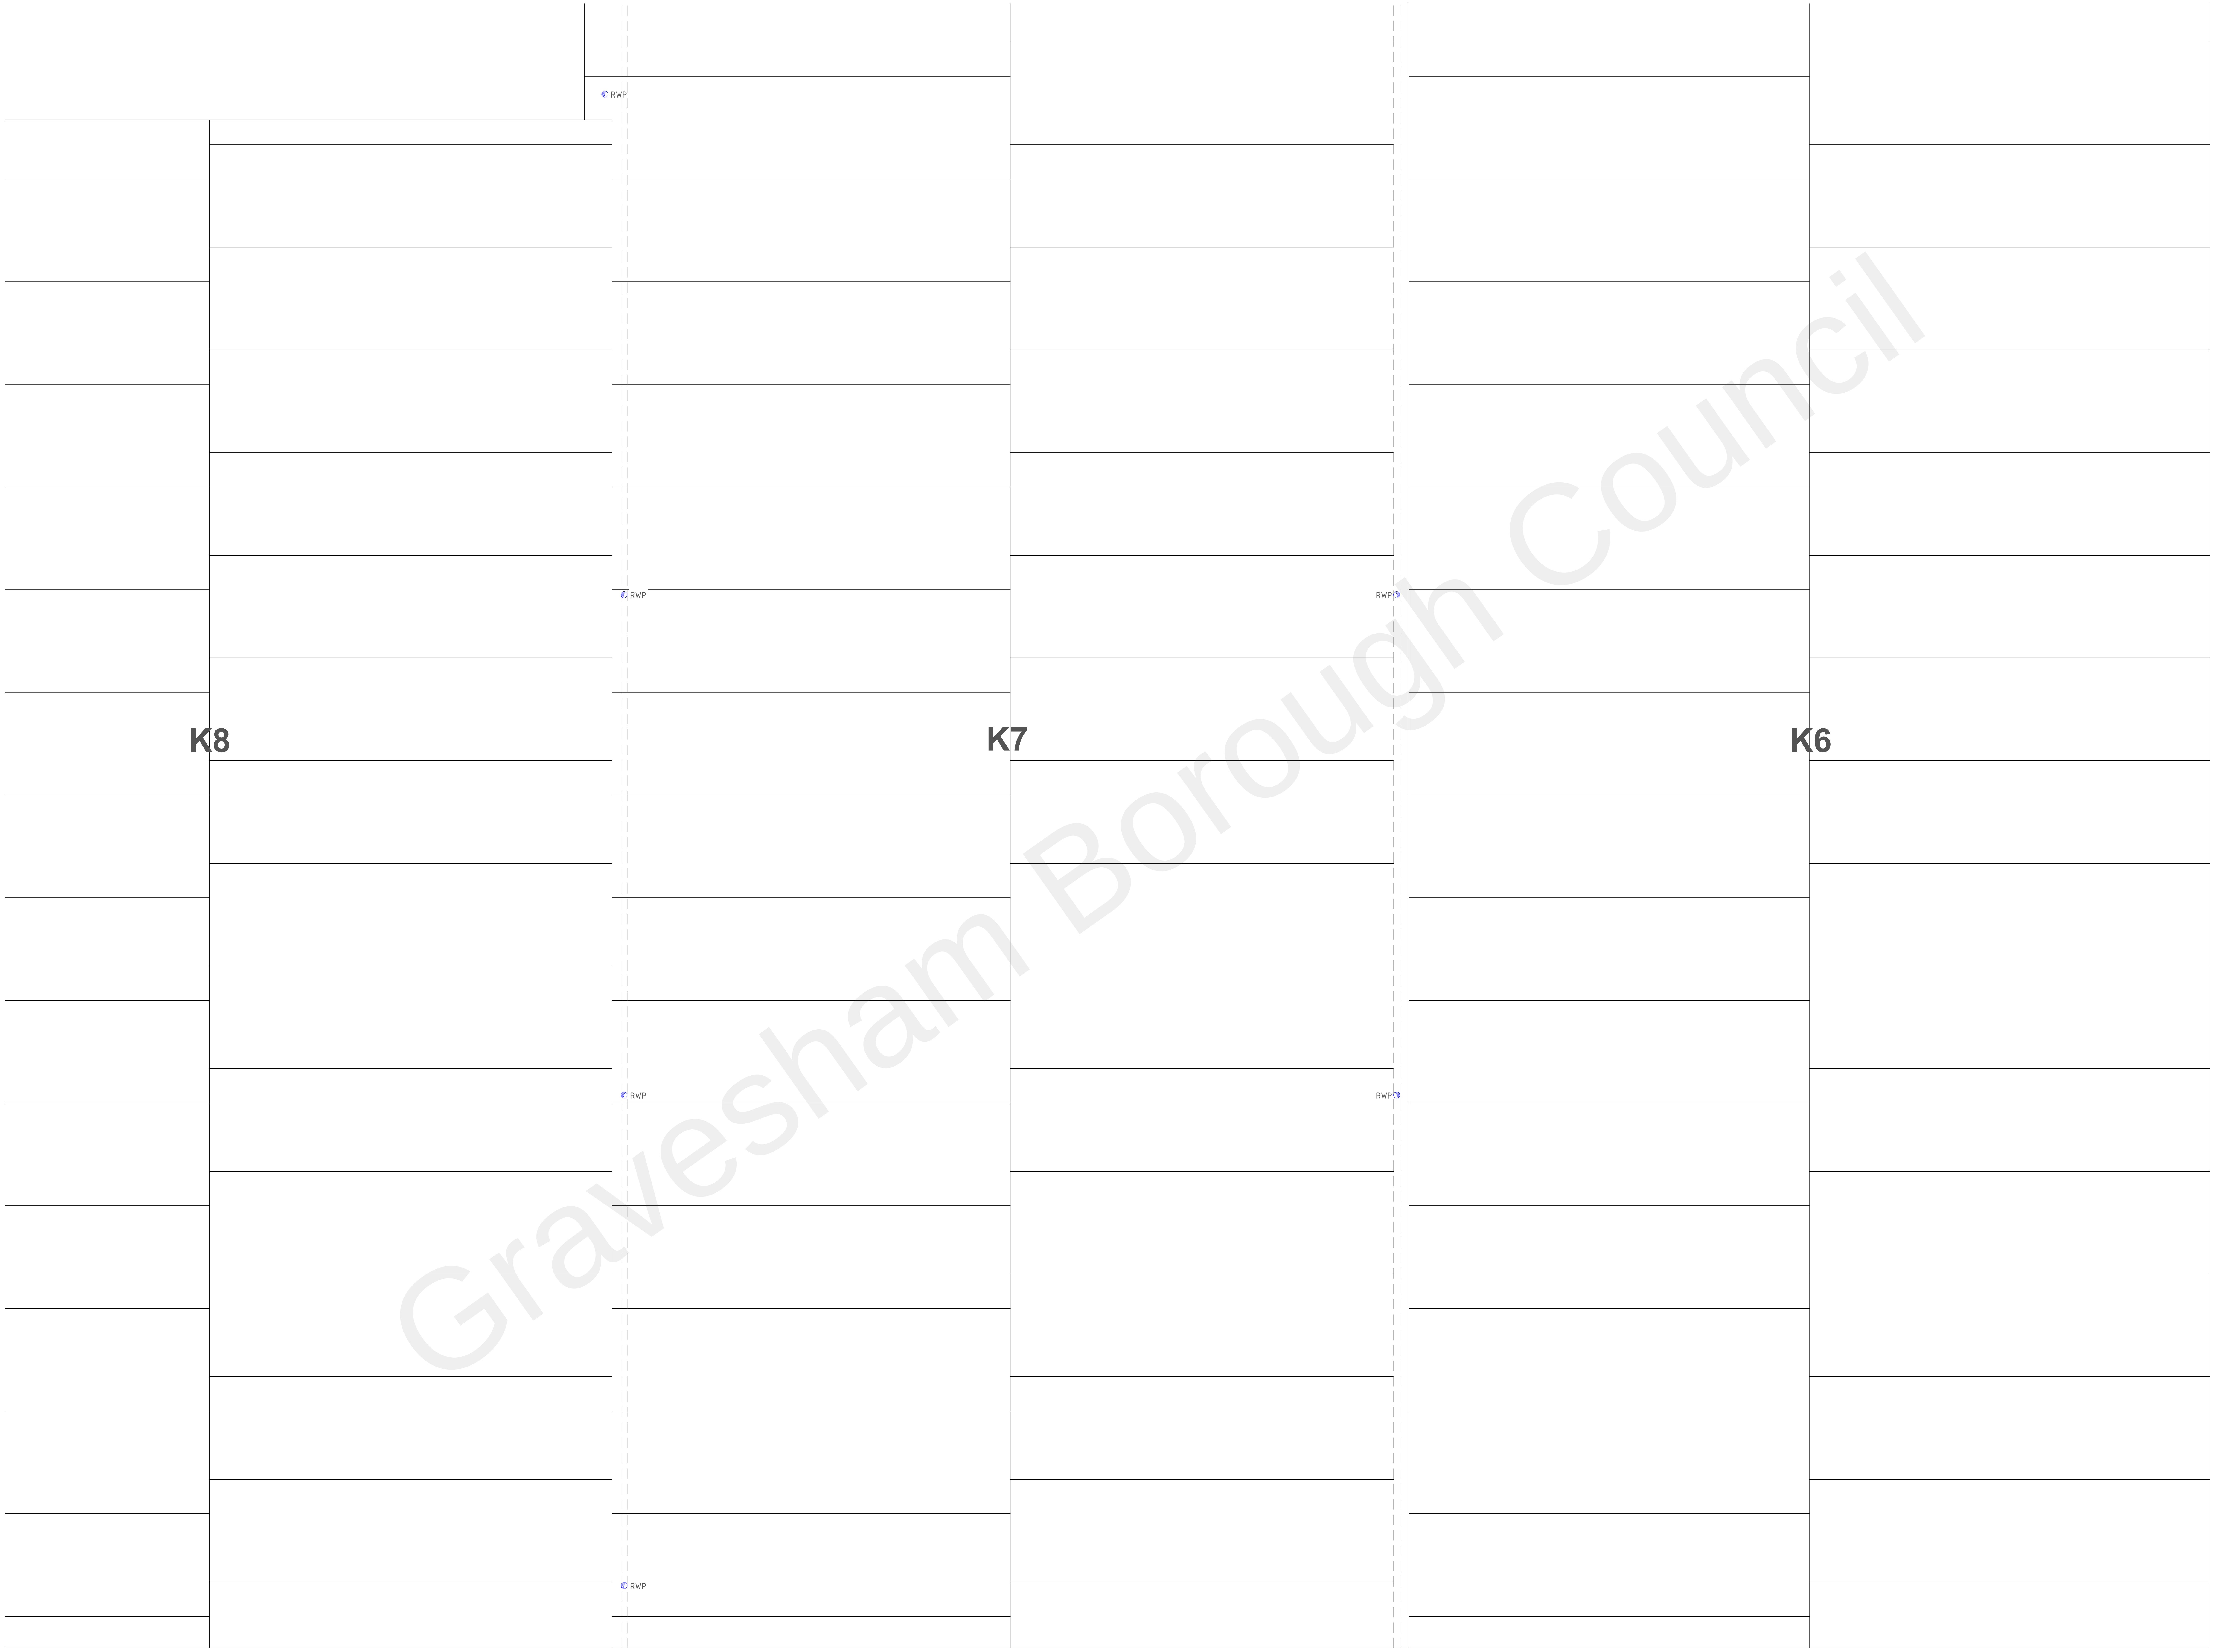

Gravesham Borough Council

SCALE: 1:50

0 2.5m

EXISTING & PROPOSED ROOF PLANS

Scale: 1/50

ABP ARCHITECTURAL SERVICES LTD

GENERAL NOTES:

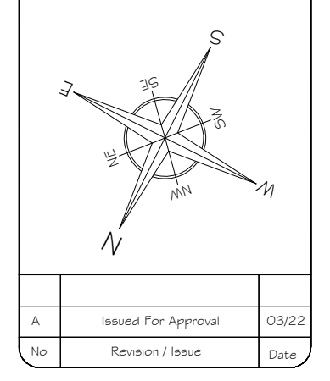

No	Revision / Issue	Date
A	Issued For Approval	03/22

Site :
Unit K7,
Lower Road,
Northfleet,
Kent,
DA11 9BL

Project Title :
Planning Application for the Change of Use from Class E (Empty Unit) to a Class E (Food Manufacturing Unit) & Internal Configuration Under Full Planning Application

Client :
Mr Parm Bains
Unit K7,
Lower Road,
Northfleet,
Kent, DA11 9BL

Do not scale from this drawing. The information may be suitable for discussion purposes and for obtaining Planning Approval Only. This drawing is NOT for construction purposes and should not be relied upon for any other works. This drawing is copyright and may not be copied or altered in any way except by way of written permission from the designers.

Copyright 2020 - 2023

Project Ref No : ABP-LRNUK7-01
Date : March 2022
Scale : 1:50 @ A-0
Sheet No : P-6
Drawn By : ABP