
5 4 3 2 1 0


METRES

SCALE BAR
SCALE 1-10

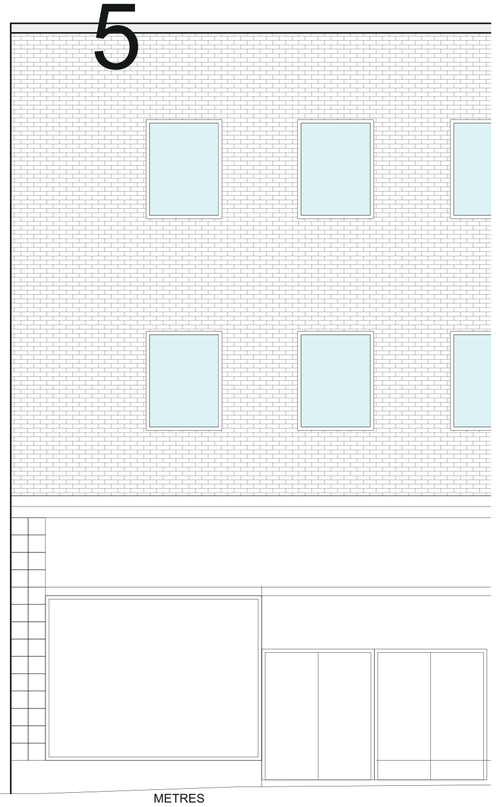

EXISTING FRONT
ELEVATION SCALE 1-75



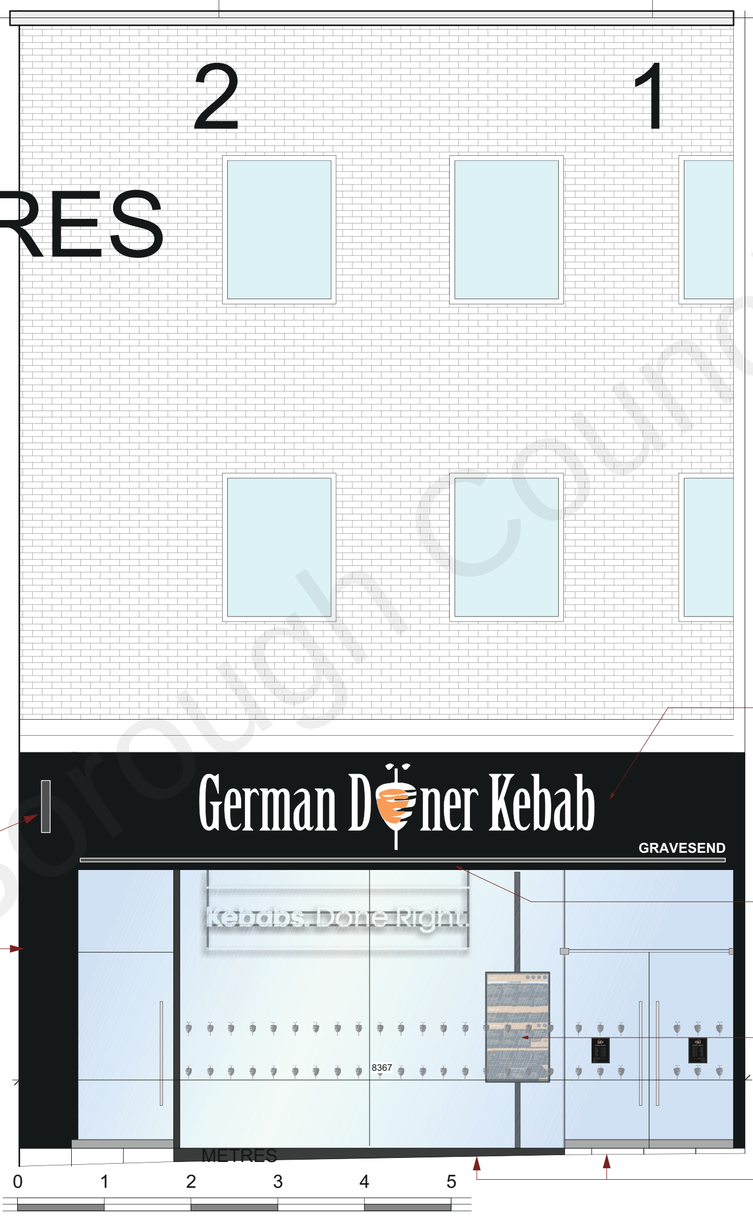

PROPOSED FRONT
ELEVATION SCALE 1-50

NEW RAL 9005 SIGNAL BLACK ALUMINIUM PANEL ATTACHED TO THE EXISTING FASCIA WITH NEW MOUNTED INDIVIDUAL EXTERNALLY ILLUMINATED LETTERS APPLIED, AS DETAILED.

WATERPROOF NANO LED STRIP TROUGH LIGHT WITH ORANGE GEL FILTER. FINISHED RAL 9004 SIGNAL BLACK (ONLY SHOWN GREY WITH WHITE OUTLINE ON DRAWING FOR CLARITY)


NEW FRAMELESS GLAZED SHOPFRONT TO BE INSTALLED WITH BLACK POWDER COATED STEEL FIXING CHANNELS.
GLAZING TO HAVE VINYL 'SPIT' LOGOS ADHERED AT 900mm & 1500mm ABOVE FFL AS DDA COMPLIANT MANIFESTATION

600MM MATT BLACK EXTERIOR TILE APPLIED TO STEP. BLACK ALIMININIUM APPLIED TO STALL RISER.

PROJECTING SIGN
ILLUMINATED EXTERNALLY
WITH A HIDDEN HALO EFFECT
WARM WHITE LED STRIP

NEW RAL 9005 SIGNAL BLACK
ALUMINIUM PANEL ATTACHED
TO THE EXISTING FASCIA

PROJECTING SIGN
ILLUMINATED INTERNALLY
WITH WARM WHITE LED
STRIP

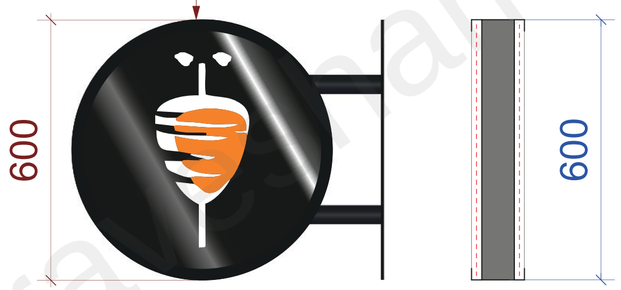

PROJECTING SIGN
SCALE 1-10

INDIVIDUAL EXTERNALLY ILLUMINATED BUILT UP LETTERS FACE FIXED TO EXISTING FASCIA PANEL

NEW RAL 9005 SIGNAL BLACK
ALUMINIUM PANEL ATTACHED
TO THE EXISTING FASCIA



NEW NANO LED TROUGH LIGHT FROM VISION LIGHTING, FINISHED RAL 9004 SIGNAL BLACK. ORANGE GEL FILTER APPLIED TO GIVE ORANGE ILLUMINATION ONTO SIGNAGE PANEL

MAIN SIGN ELEVATION
SCALE 1:20

METRES



NOTES

Do not scale from this drawing. contractors must verify all dimensions on site prior to commencing works.

Discrepencies not brought to the attention of Redhouse Design become the responsibility of the contractor / fabricator involved.

This drawing is to be read in conjunction with all the specifications and all relevant designer, engineers services and specialist contractors drawings.

The works described in this drawing shall be undertaken in accordance with the current health & safety legislation and the health & safety documentation prepared by the H&S supervisor for the project.

REVISIONS

REV.	DESCRIPTION	DATE
A	Planning requirement for all signage to be externally illuminated as shown. Stall riser increased in height as per planning advice.	02-09
B	Scale bars added.	28-09
C	1:20 & 1:10 Scale bars added as per Planning Dept. instruction.	18-10
D	Existing/proposed elevation shows the remainder of the adjacent shopfront blanked out as per Planning Dept. instruction.	17-11

REDHOUSE
AWARD WINNING COMMERCIAL INTERIOR DESIGN, EST.1990
The Axis Building, Maingate, Kingsway North
Team Valley, Gateshead, NE11 0NQ
tel.+447970379841 / tel.+441914046885
e-mail: redhouse.design@live.co.uk
web: redhousedesign.co.uk

STATUS

PROJECT
GDK GRAVESEND

TITLE
EXISTING & PROPOSED SHOPFRONT ELEVATIONS

SCALE
1-50, 1-75, 1-10, 1-20 @ A2

DATE
SEPT 2021

DRAWING NO. GDK-GRV-86.E.02 **REV.** (D)

Gravesham Borough Council