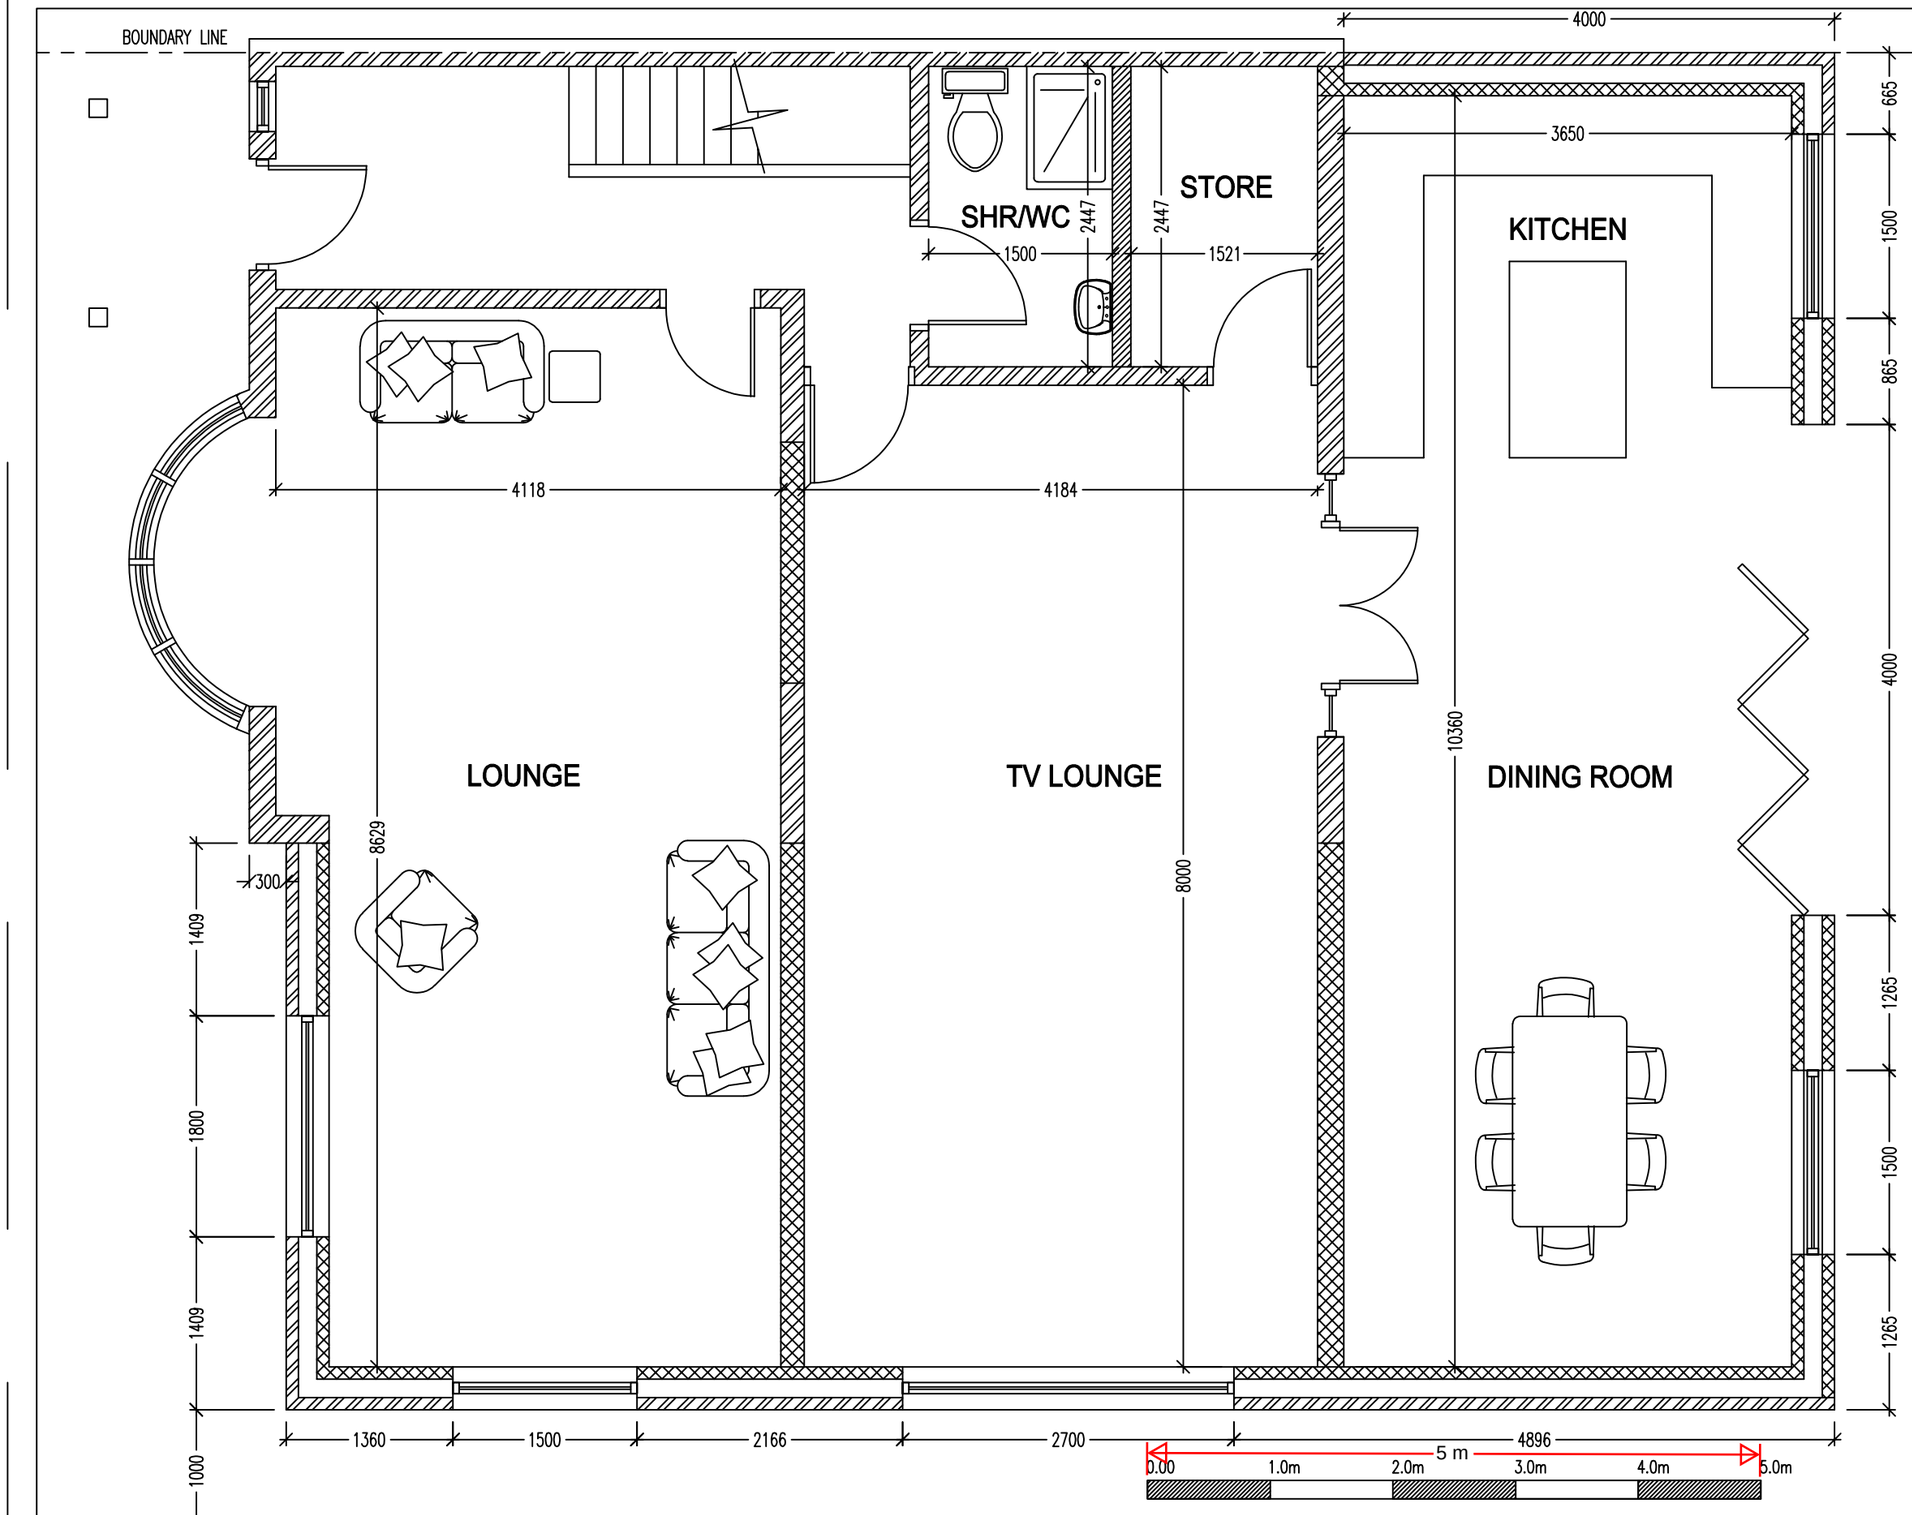


Client

Mr Jag Thind
59 CENTRAL AVENUE
GRAVESEND
KENT
DA12 5AN

Drawing Title

PROPOSED GROUND FLOOR PLAN

Description	Initial	Rev	Date
Plans revised for re submission	RB	01	March 25

Drawing No. 2498-007 **Revision** 01

Scale 1:50@A3 **Date** Nov 24

Computer File No. **Project No.**

Drawn By Raj Bhatti **Checked By**

Coordinated By **Approved By**

PROPOSED GROUND FLOOR PLAN

Scale 1:50@A3