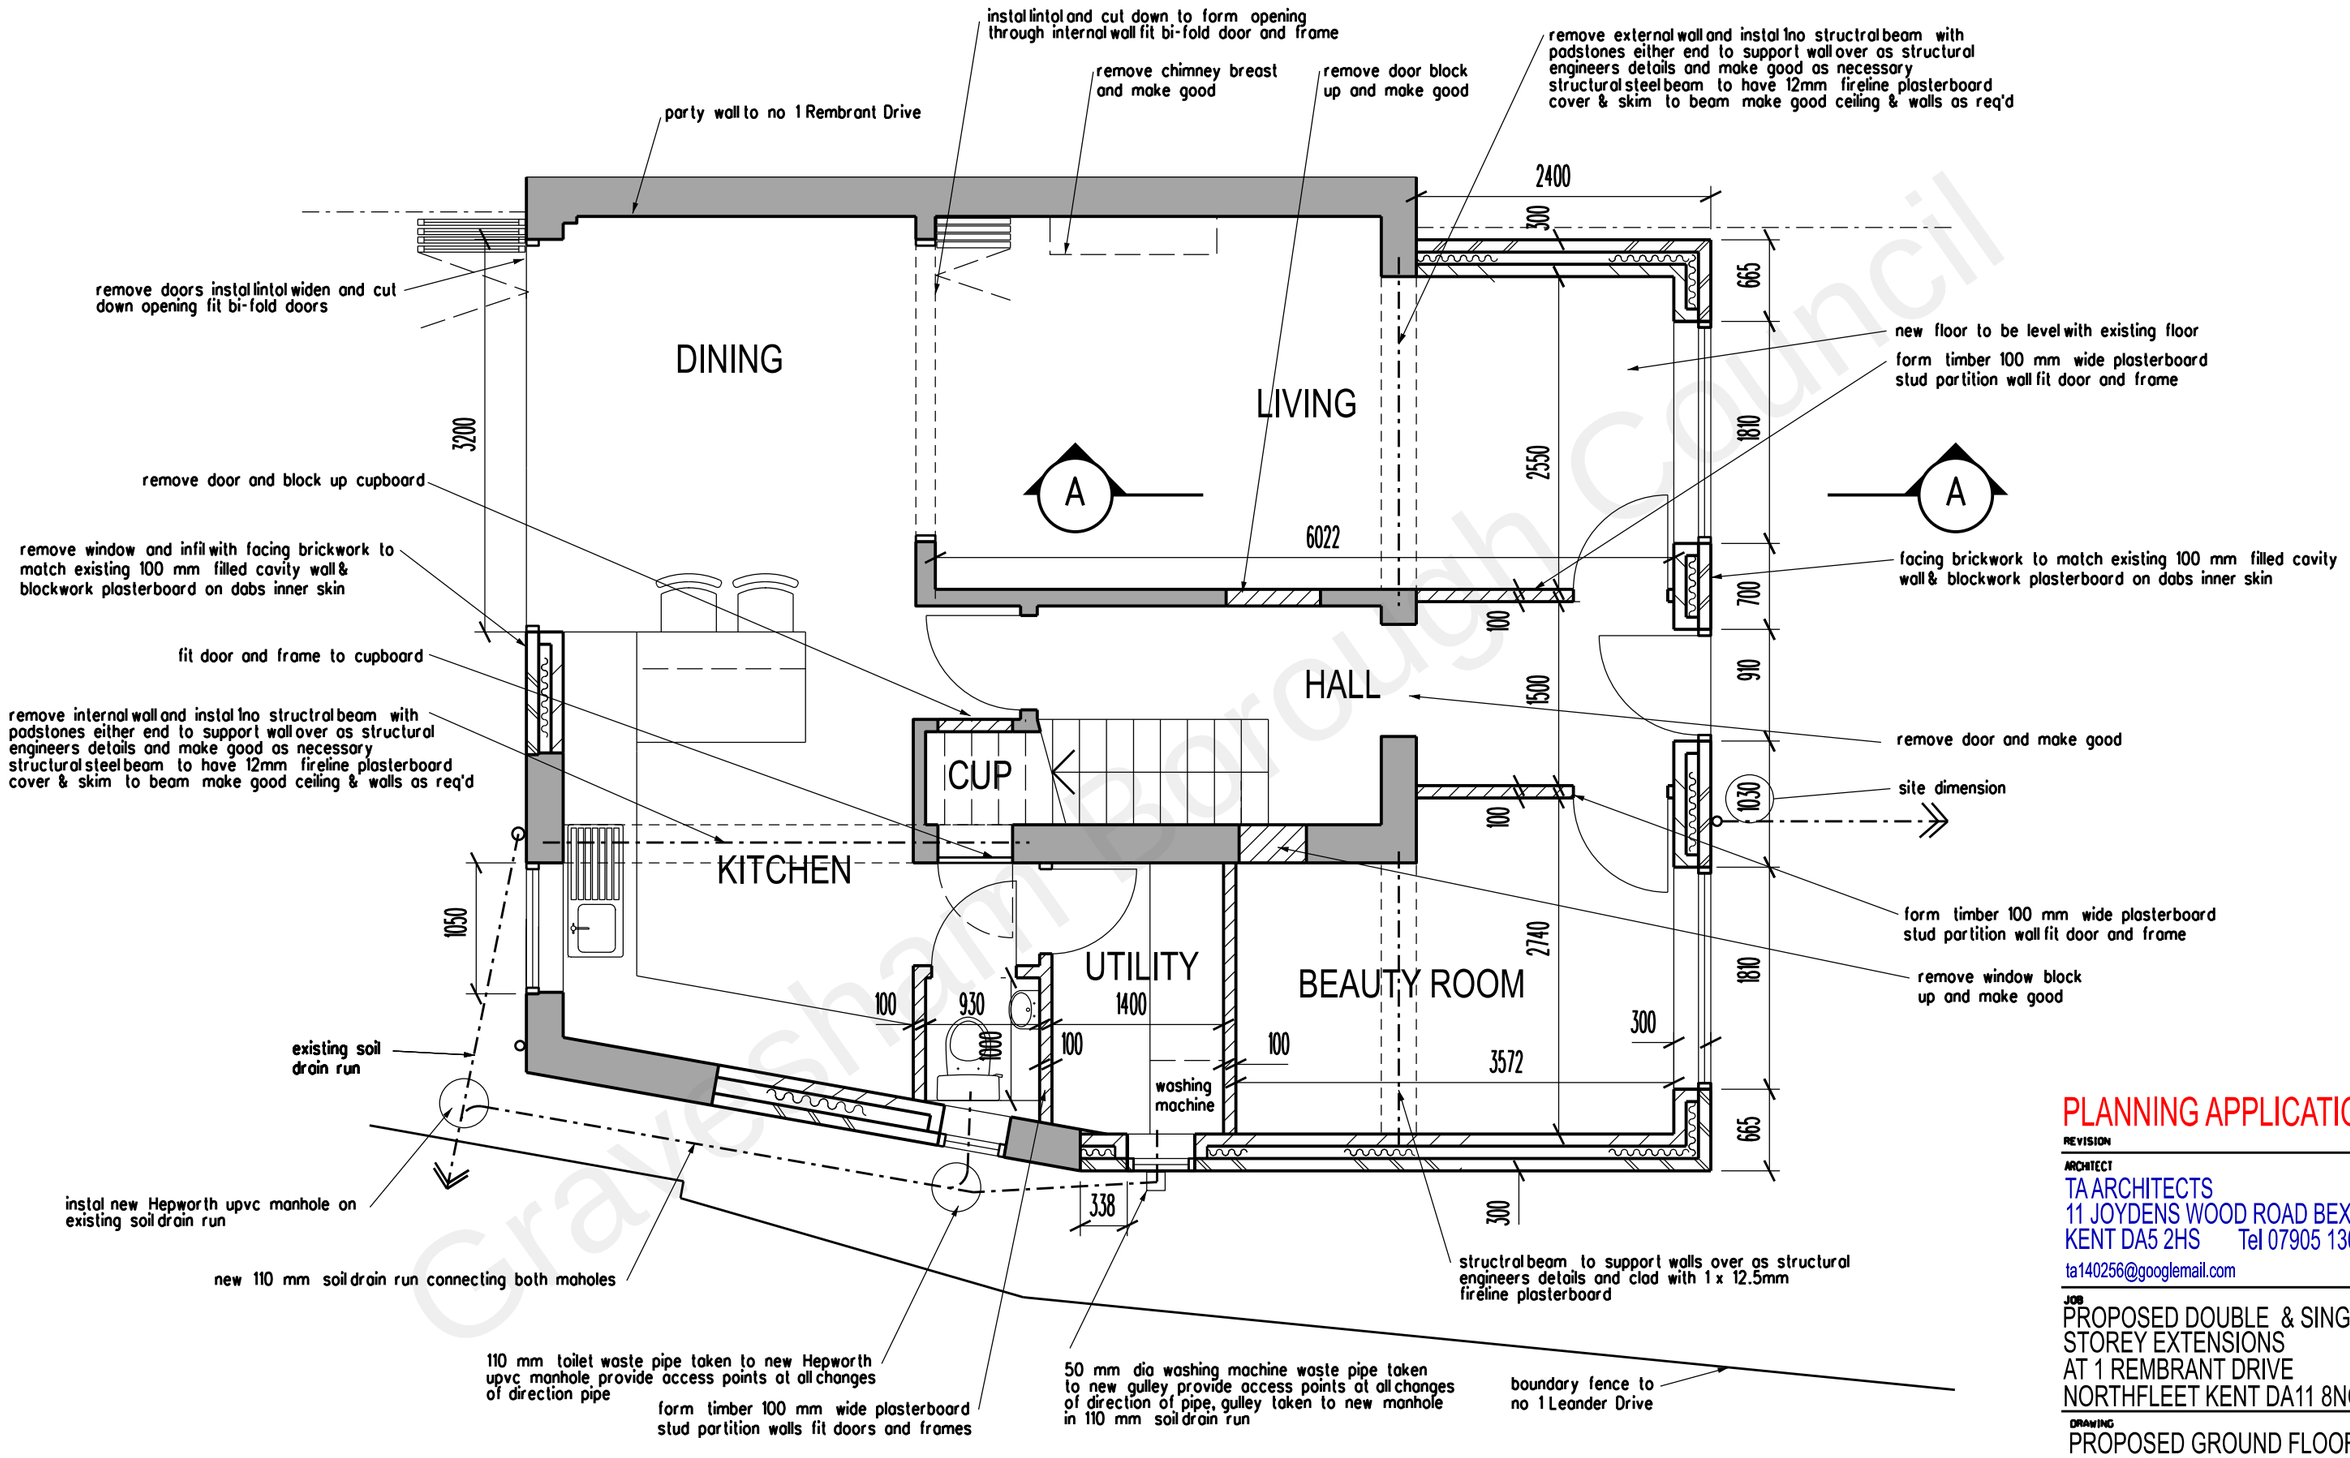



Gravesham Borough Council

PLANNING APPLICATION

REVISION DATE

ARCHITECT
TA ARCHITECTS
11 JOYDENS WOOD ROAD BEXLEY
KENT DA5 2HS Tel 07905 130591
ta140256@googlemail.com

JOB
PROPOSED DOUBLE & SINGLE STOREY EXTENSIONS
AT 1 REMBRANT DRIVE
NORTHFLEET KENT DA11 8NG

DRAWING
PROPOSED GROUND FLOOR PLAN

SCALE 1:50 AT A3

DATE NOV 2022

DRAWING NO. CP/04