


A Proposed Plan

Scale 1:50 @ A3



A Existing Front Elevation

Scale 1:50 @ A3

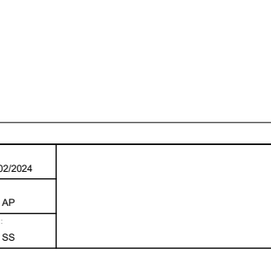


X Section - X

NTS



Existing site photo

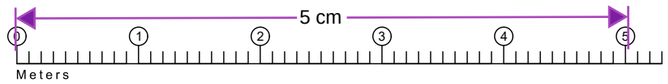

RAPEED® DESIGN

106 Lower Addiscombe Road, Croydon, Surrey, CR0 6AD.
t 020 8655 2020 f 020 8655 3444 info@rapeed.co.uk www.rapeed.co.uk

Client :	Mr.Stephen Kane Pender Pharmacy High St Gravesend DA11 0AY	Tel : -	Dwg / Rev No:	Drawing Title :	Scale : 1:50 @ A3	Date : 14/02/2024	Sign / Date :
		Mobile : 074 2864 5203	6420/01	Existing Shopfront For Planning Purposes Only	Area : 65 SQ MT	Rep : AP	
		Fax : -			Ceiling Ht : As Mentioned	Drawn By : SS	

THIS DRAWING AND INFORMATION DISPLAYED MUST NOT BE COPIED OR USED FOR ANY PURPUSE WITHOUT THE WRITTEN PERMISSION OF RAPEED DESIGN. ALL DIMENSIONS TO BE CHECKED ON SITE PRIOR TO MANUFACTURE AND CONSTRUCTION. DO NOT SCALE FROM DRAWING. COPYRIGHT ©

QMS ISO 9001 REGISTERED FIRM