

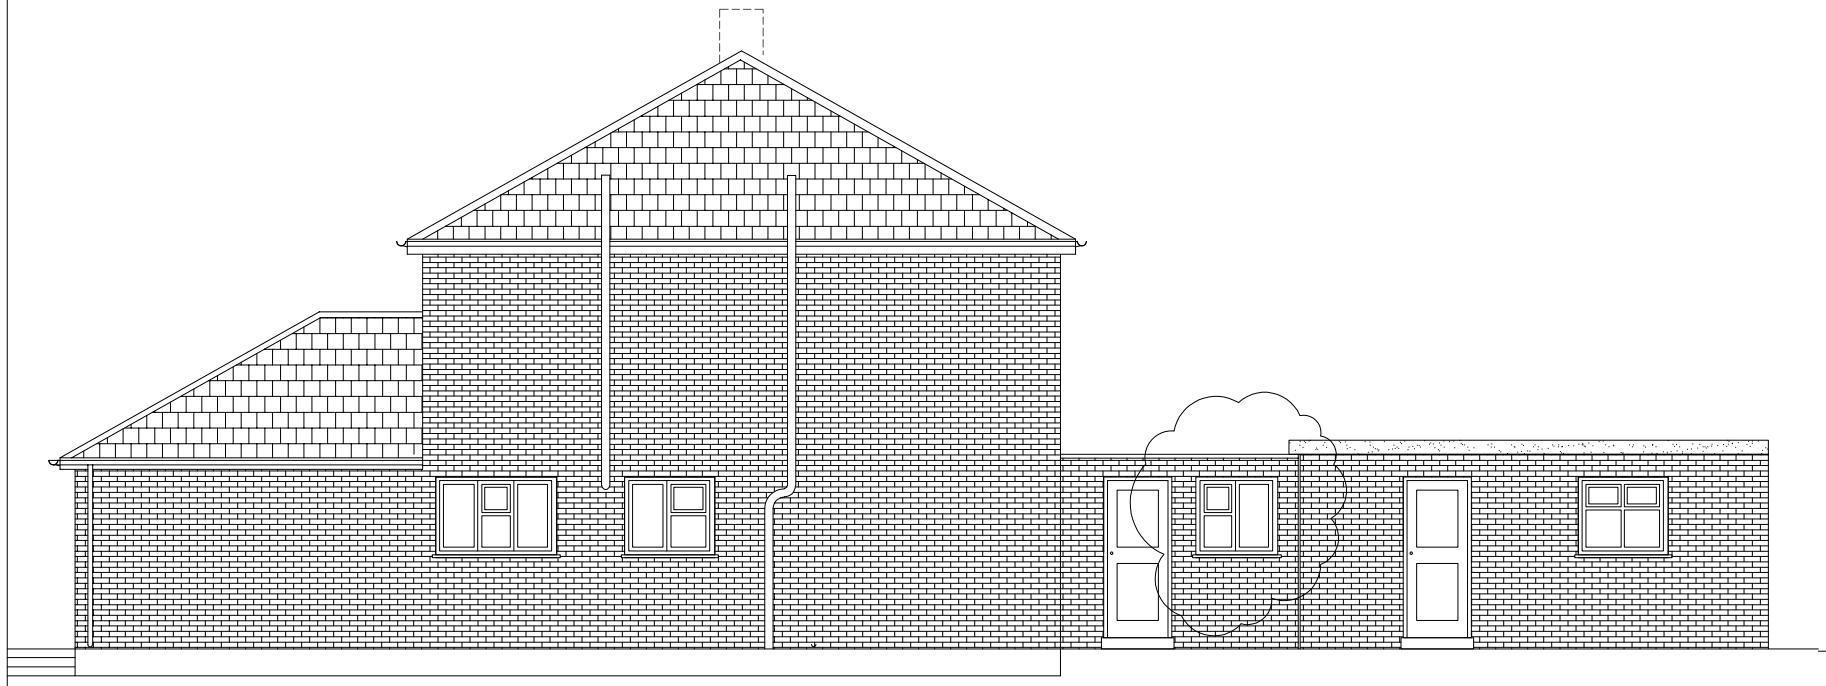


PROPOSED SIDE ELEVATION

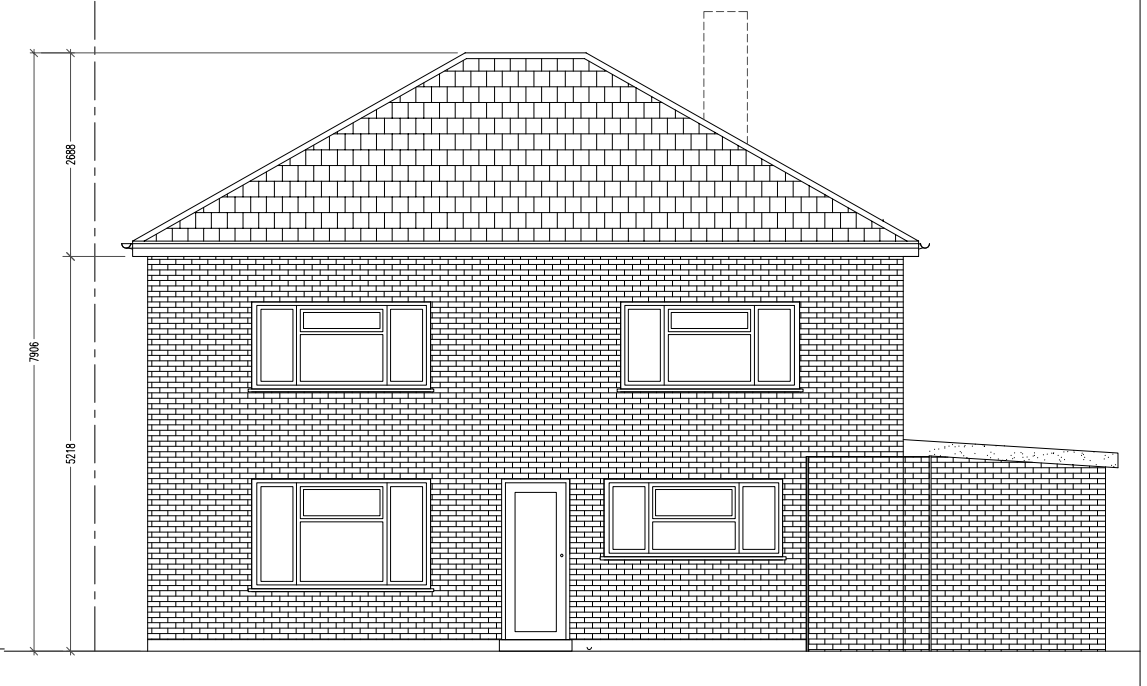

PROPOSED REAR ELEVATION

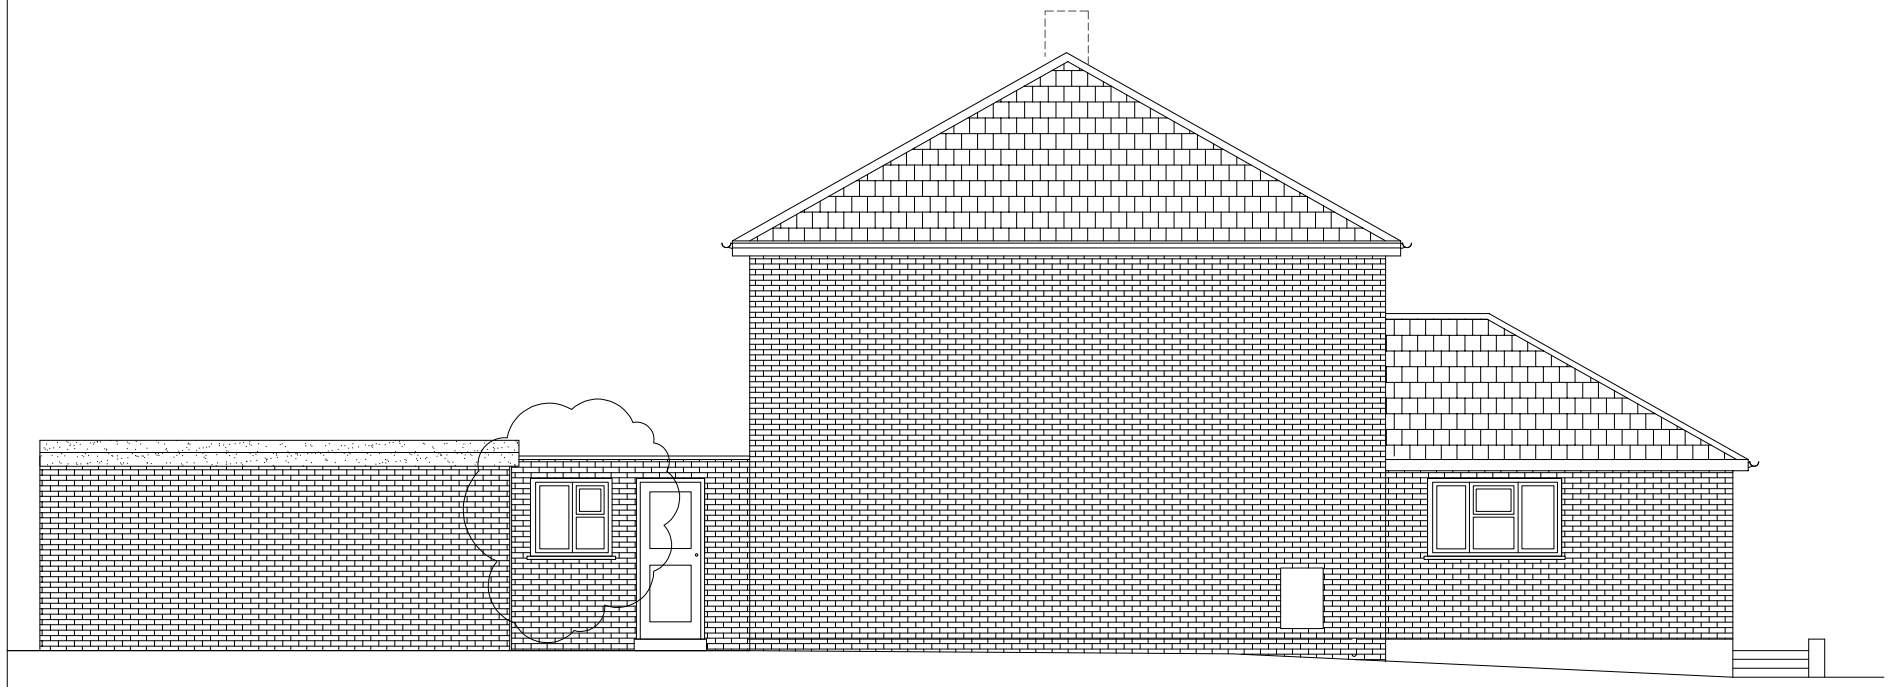

PROPOSED SIDE ELEVATION



PROPOSED FRONT ELEVATION

0.00 1.0m 2.0m 3.0m 4.0m 5.0m

Scale 1:100@A3

Client

Mr Singh
45 Tennyson Walk
Gravesend
Kent
DA11 8LB

Drawing Title

PROPOSED ELEVATIONS

Description	Initial	Rev	Date
Elevations Updated	RB	01	Sept 25

Drawing No. 2501-016 Revision 01

Scale 1:100@A3 Date June 25

Computer File No. Project No.

Drawn By Raj Bhatti Checked By

Coordinated By Approved By