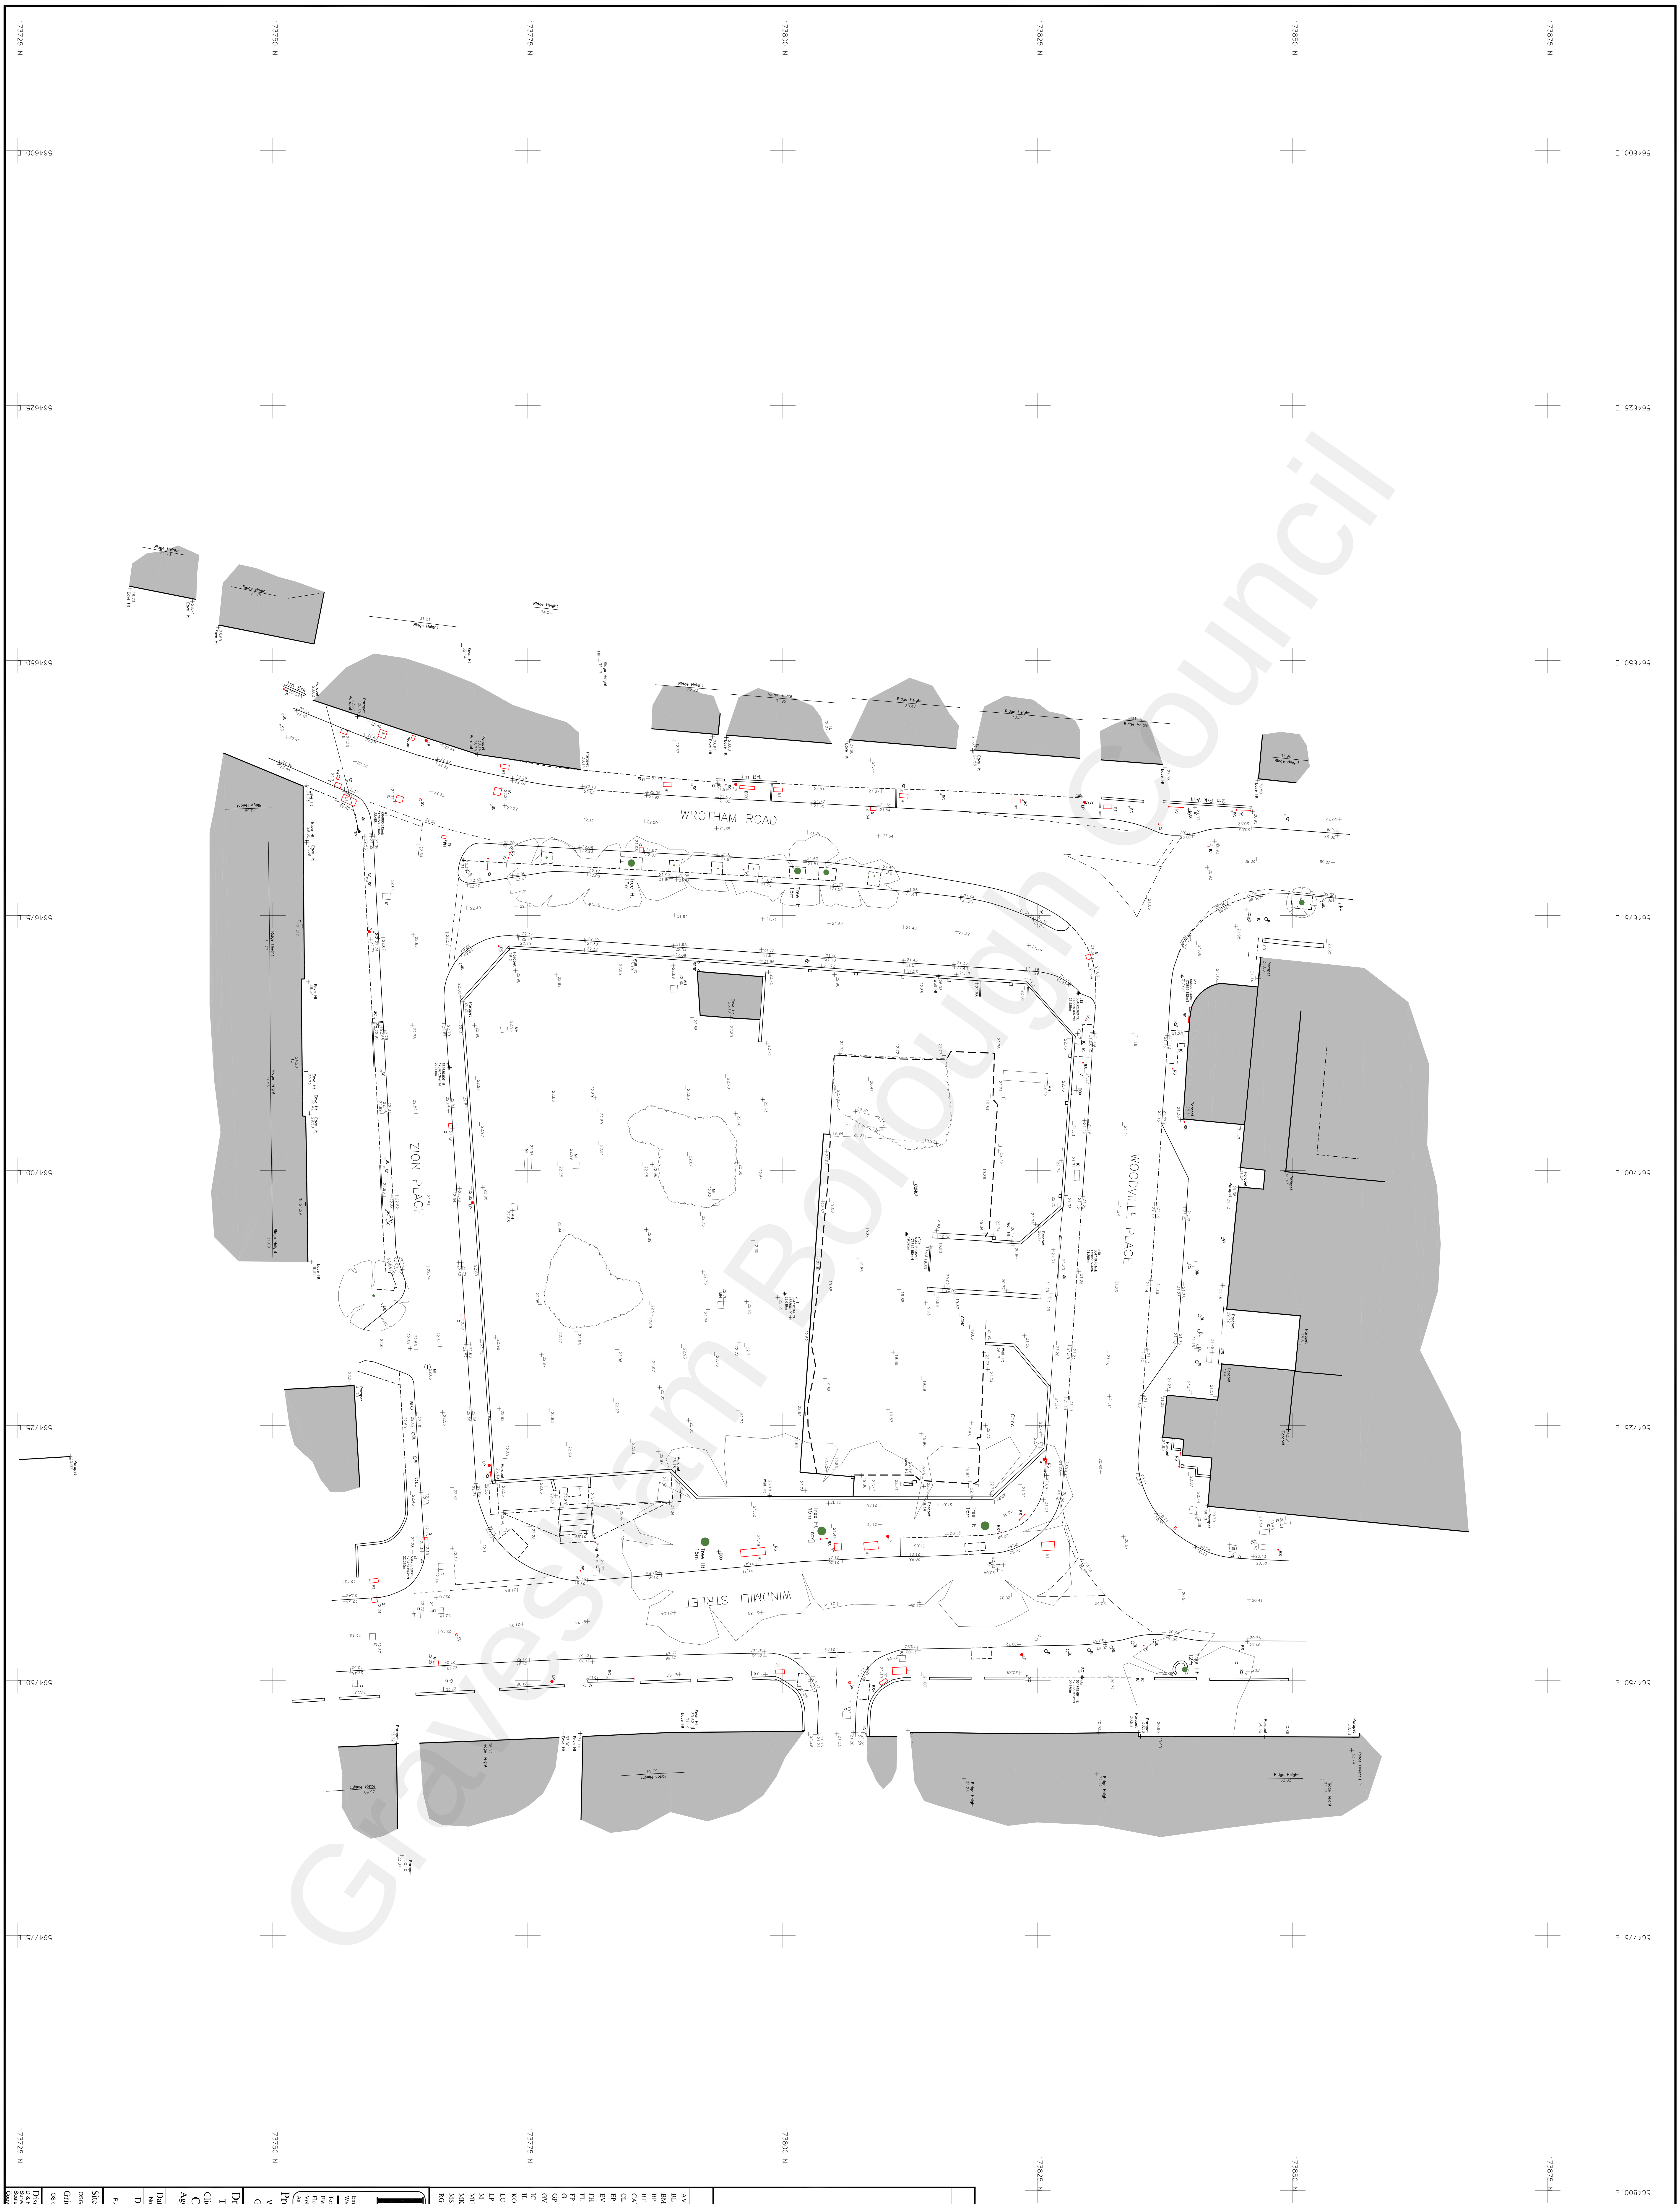


Gravesham Borough Council

LINETYPE MENU

Bank
Building
Kerb
Foliage
Hedge
Pipe
Verge
Wall
Track
Fence
Telephone
Electric
Water line
Tree
Spread/Trunk Dia/Height
Manhole
SWS (Estimated Size From Surface)
FWS (Estimated Size From Surface)
Grid Cross

LEGEND

AV	Air Valve	RS	Road Sign
BL	Bollard	SC	Stop Cock
BM	Bench Mark	Str	Strainer
BP	Boundary Point	SV	Stop Valve
BT	British Telecom Cover	TL	Threshold Level
CATV	Cable Television Cover	TP	Telephone Pole
CL	Cover Level	WM	Water Meter
EP	Electric Power Pole	WO	Wash Out
EV	Eave Level	UTL	Unable To Lift
FH	Fire Hydrant		Fence Descriptions
FL	Floor Level	B/W	Barbed Wire
FP	Fence Post	C/B	Close Board
G	Gully	C/I	Corrugated Iron
GP	Gate Post	C/L	Chain Link
GV	Gas Valve	C/P	Chestnut Paling
IC	Inspection Chamber	C/W	Chicken Wire
IL	Invert Level	I/R	Iron Railings
KO	Kerb Outlet	P/R	Post & Rail
LC	Basement Light	P/W	Post & Wire
LP	Lamp Post		Rock Face
M	Meter		Glass Roofed
MH	Manhole Cover		Buildings & Walls
MK	Marker		Double Gates
MS	Milestone		Single Gate
RG	Ridge Level		

D&H Surveys Ltd

The Manor Stables, Great Somerford, Chippenham
Wiltshire, SN15 5EH.
Tel (01249) 720545
Fax (01249) 721124
Email: admin@dhsurveys.co.uk
Website: www.dhsurveys.co.uk

Topographic Surveys
Elevation Surveys
Floor Plan Surveys
Volumetric Surveys
As Built Drainage Surveys

Site Setting Out
Co-ordination Of Site Layouts
Rectified Photo Elevations
C.A.D Plotting Bureau

Drawing Title:
Topographic Survey

Client:
Churchill Retirement Living

Agent:

Project Name:
Windmill Street
Gravesend

Date:	Scale:
November 2021	1:200@A0

Drawn	Surveyor	Dwg No	Revision
P.J.S	G.H	SU-01	

Site Datum	OSBM Reference
OSGM-15	

Grid Orientation	Sheet ID
OS Grid	Churchill Graves End

Disclaimer
D & H Surveys will Guarantee that this Survey Data is Correct to the Indicated Scale only.

Copyright of this Drawing Remains With D & H Surveys.