
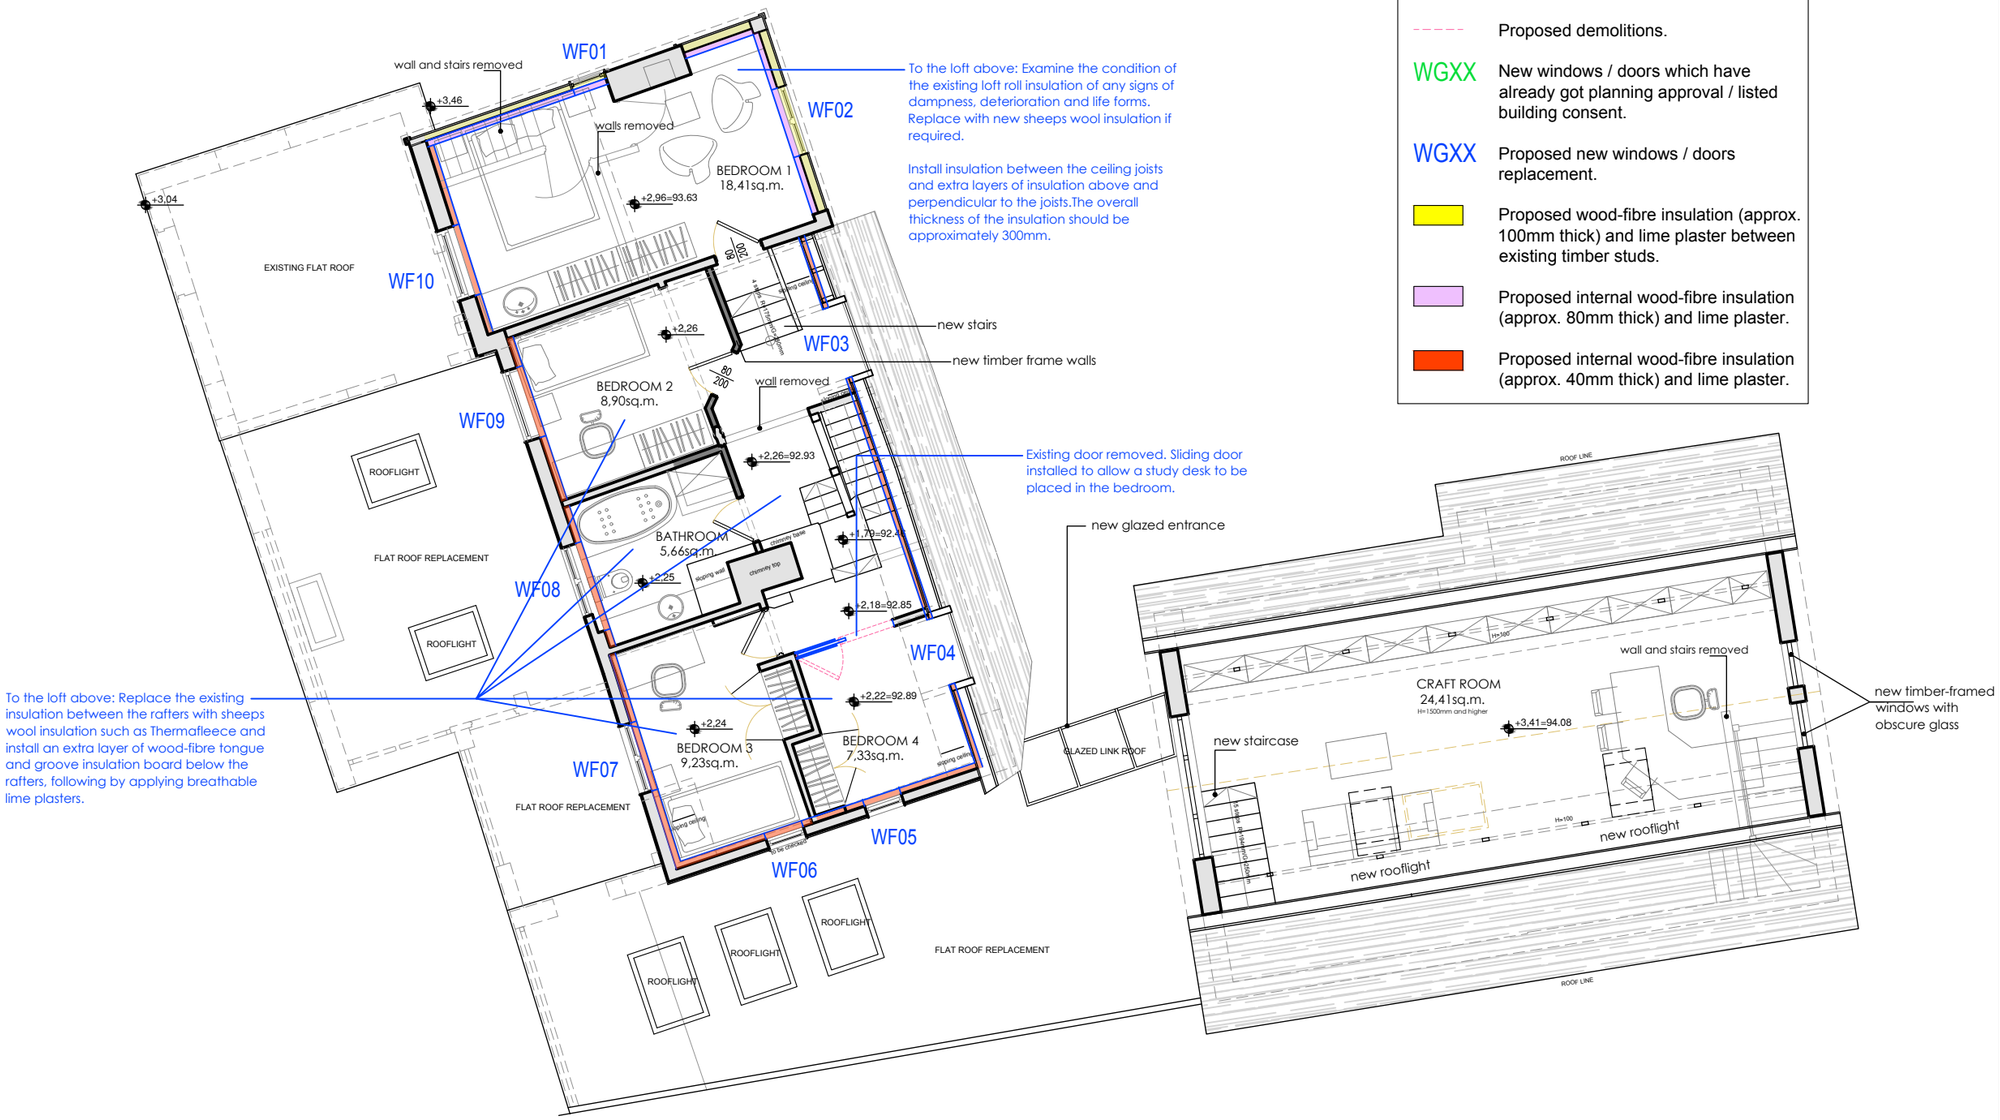


HOUSE AND ATTACHED GARAGE
PROPOSED FIRST FLOOR

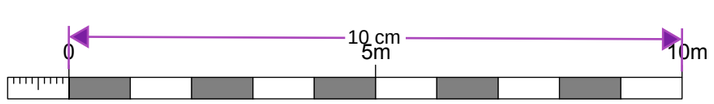

1:100 Scale Bar

Key:

- Proposals that have already received planning permission - refer to planning application 20200654 & listed building consent application 20200655.
- Proposed amendments.
- Proposed demolitions.
- WGXX — New windows / doors which have already got planning approval / listed building consent.
- WGXX — Proposed new windows / doors replacement.
- Proposed wood-fibre insulation (approx. 100mm thick) and lime plaster between existing timber studs.
- Proposed internal wood-fibre insulation (approx. 80mm thick) and lime plaster.
- Proposed internal wood-fibre insulation (approx. 40mm thick) and lime plaster.

N

NOTES:

Report all discrepancies, errors and omissions.

Verify all dimensions on site before commencing any work on site or preparing shop drawings.

All materials, components and workmanship are to comply with the relevant British Standards, Codes of Practice and appropriate manufacturers recommendations.

See relevant drawings for all specialist work.

This drawing and design are copyright of James Clague Architects Ltd, company registration number 8664802

Rev	Date	Description

Project Title
Mr and Mrs Walker-Buckton
Proposed Thermal Upgrade Alterations,
The Old Forge,
Wrotham Road,
Meopham,
DA13 0JE

Drawing Description
Propsoed First Floor Plan

Scale
1:100 at A3

Date
January 2024

Drawn By
AK / BW

JAMES CLAGUE
ARCHITECTS

40 / 41 Castle Row
Canterbury, Kent CT1 2QY
T: 01227 649 073
E: info@jamesclague.co.uk
W: jamesclague.co.uk

Drawing Number
19190.1_PL_12

Revision
-