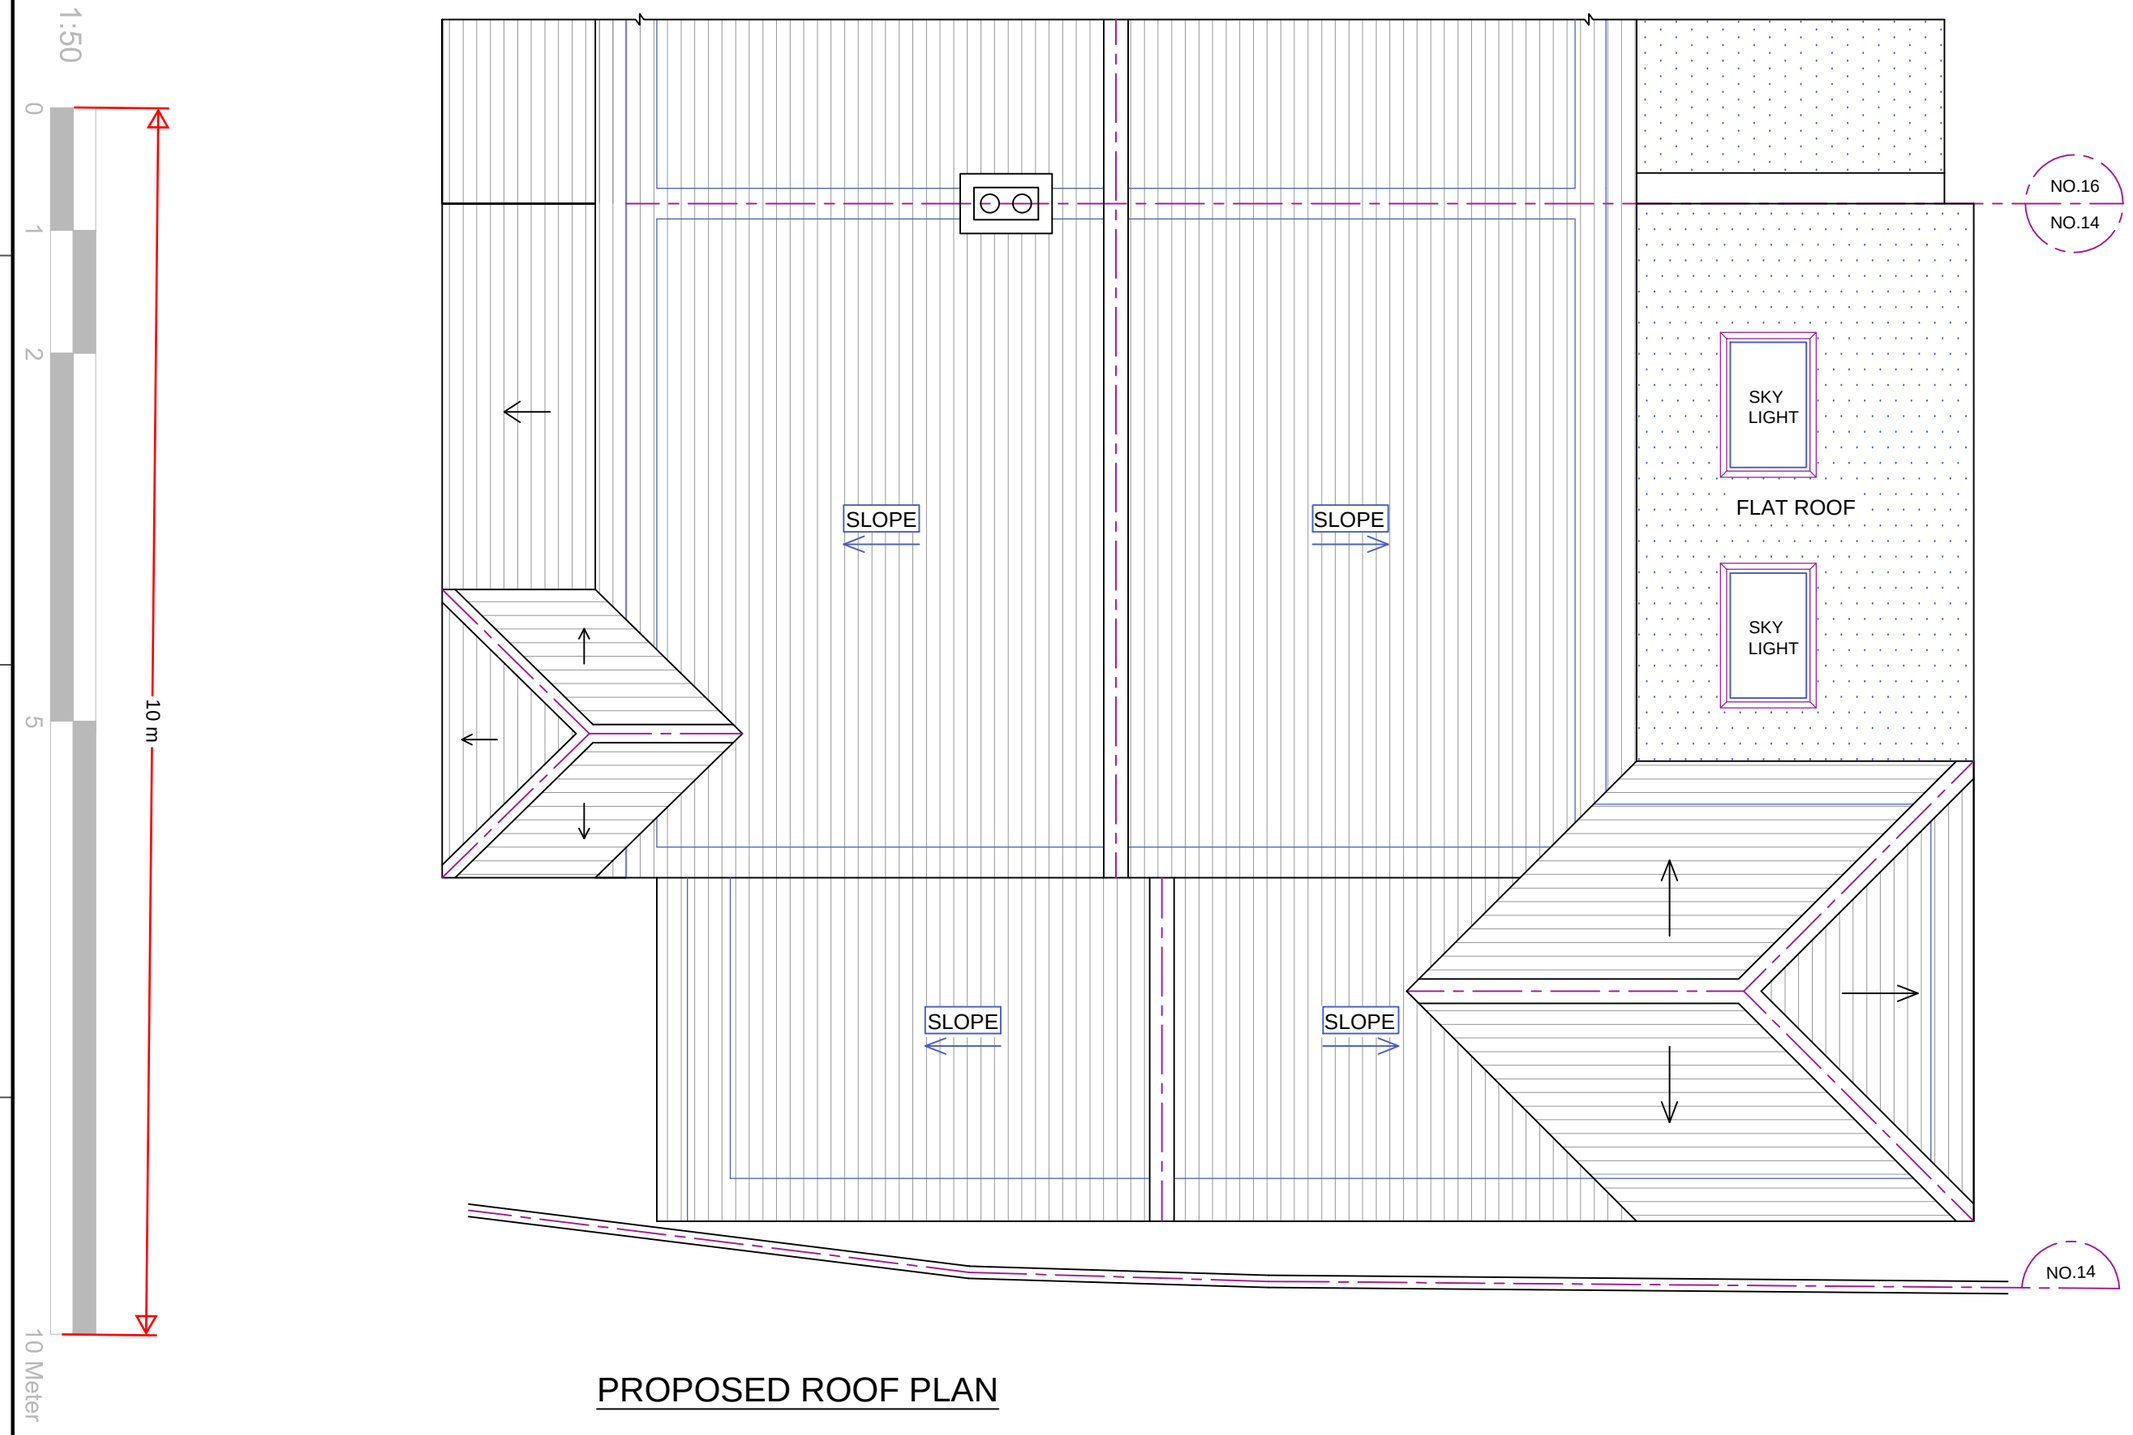


PROPOSED ROOF PLAN

REFERENCE DRAWINGS	GENERAL NOTES	No	DATE	REVISION	BY	CHK	CONSULTANT	DRAWN	CLIENT/PROJECT	DRAWING No.
	This drawing is for planning use only do not use this drawing for any purpose other than that for which it was issued.						CIVILS CONSULTING LTD. CIVIL ENGINEERS STRUCTURAL ENGINEERS ARCHITECTURAL DESIGNERS	F.R	14 WESTFIELD CLOSE	D06
	Structural Design and Building Control Approval is required before construction commences.							CHECKED A.R	TITLE	SCALE: 1:50 @A3
	This drawing is subject to copyright do not reproduce this drawing without prior permission.						Contact: 07947249323	PROJECT NO.	PROPOSED ROOF PLAN	DATE: 12-02-2024