

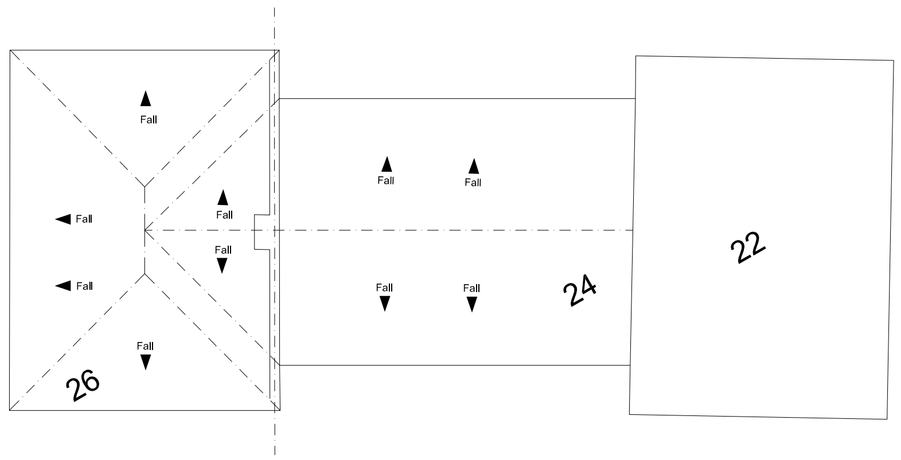



EXISTING ROOF PLAN

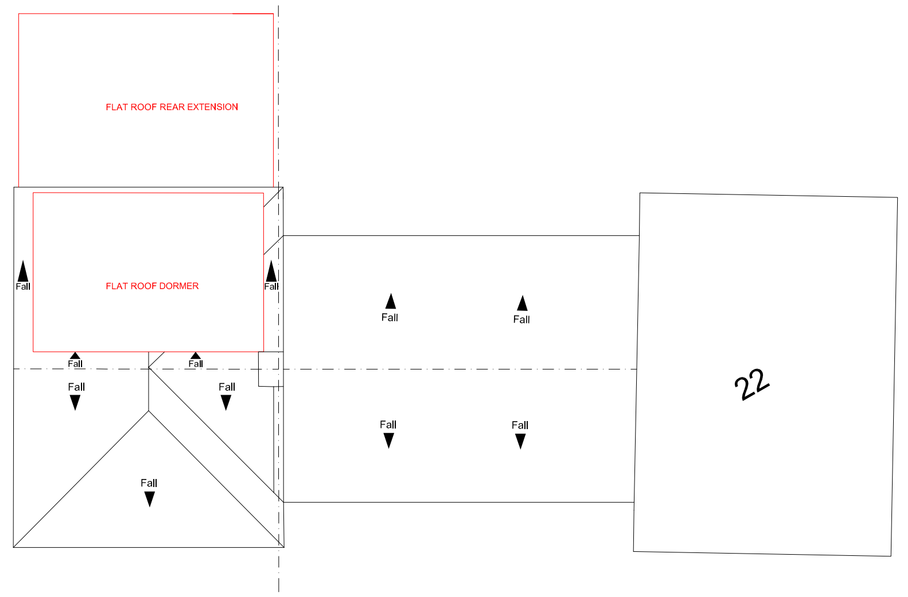


PROPOSED ROOF PLAN

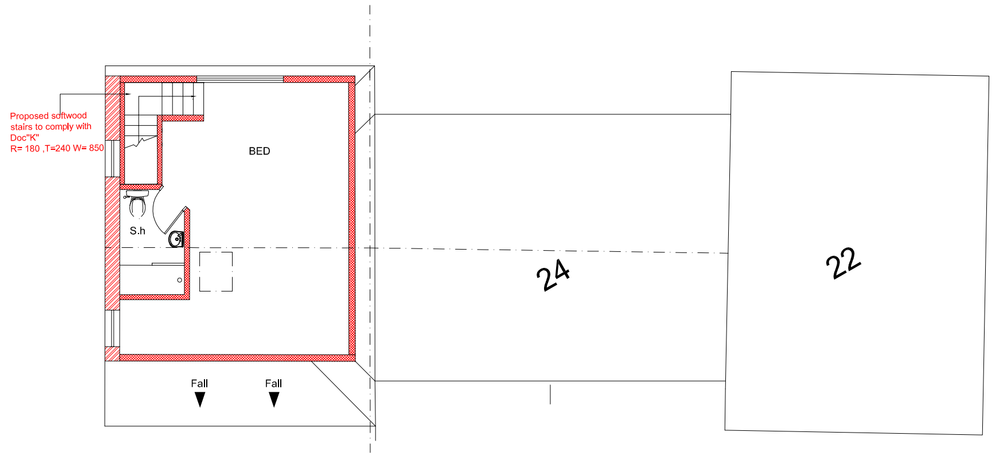


PROPOSED 2ND FLOOR PLAN

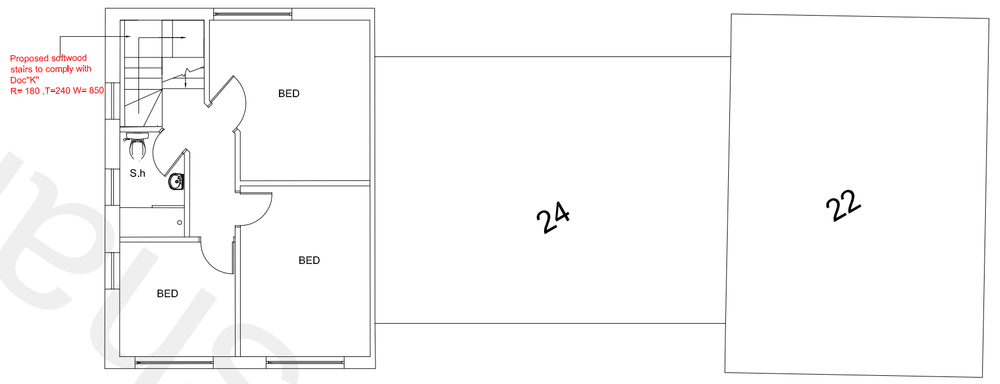


PROPOSED FIRST FLOOR PLAN

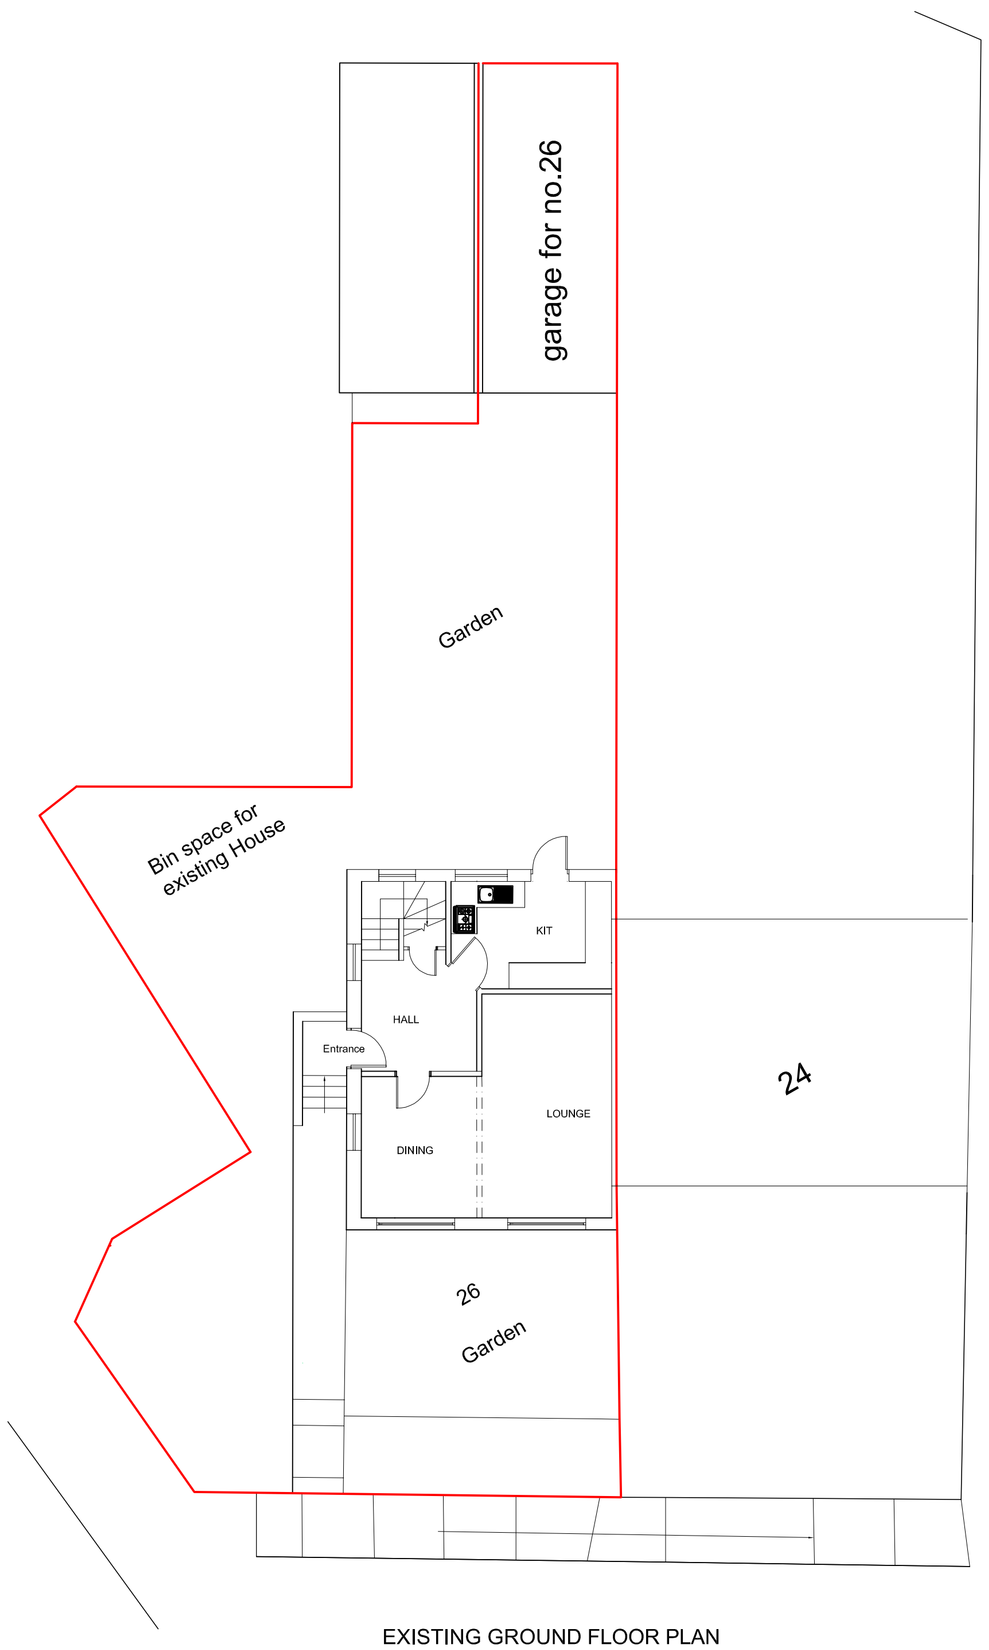

EXISTING GROUND FLOOR PLAN

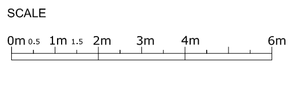

PROPOSED GROUND FLOOR PLAN

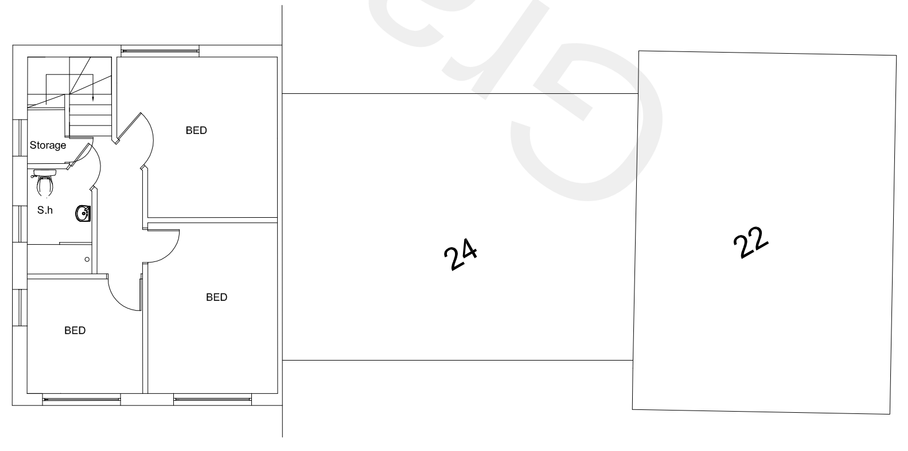

EXISTING FIRST FLOOR PLAN

Craven Dunnill Borough Council

Future Vision
Planning & Development consultants
Suite -104 ,
344-348 , High Road, ILford
Essex, IG11QP
Tel:07476894406
Email:futurevisions27@gmail.com

CLIENT
Mr S. Singh

JOB TITLE
Proposal for single storey rear extension and loft conversion to include roof changes and formation of dormer in rear roof slope

SITE
26. St Georges Crescent ,
Gravesend , DA12 4AR

DRAWING TITLE
Existing & Proposed Plans

SCALE	DATE
1-100@A1	09-10-2021
DRAWING NO. FV-2021-1	**REVISION**