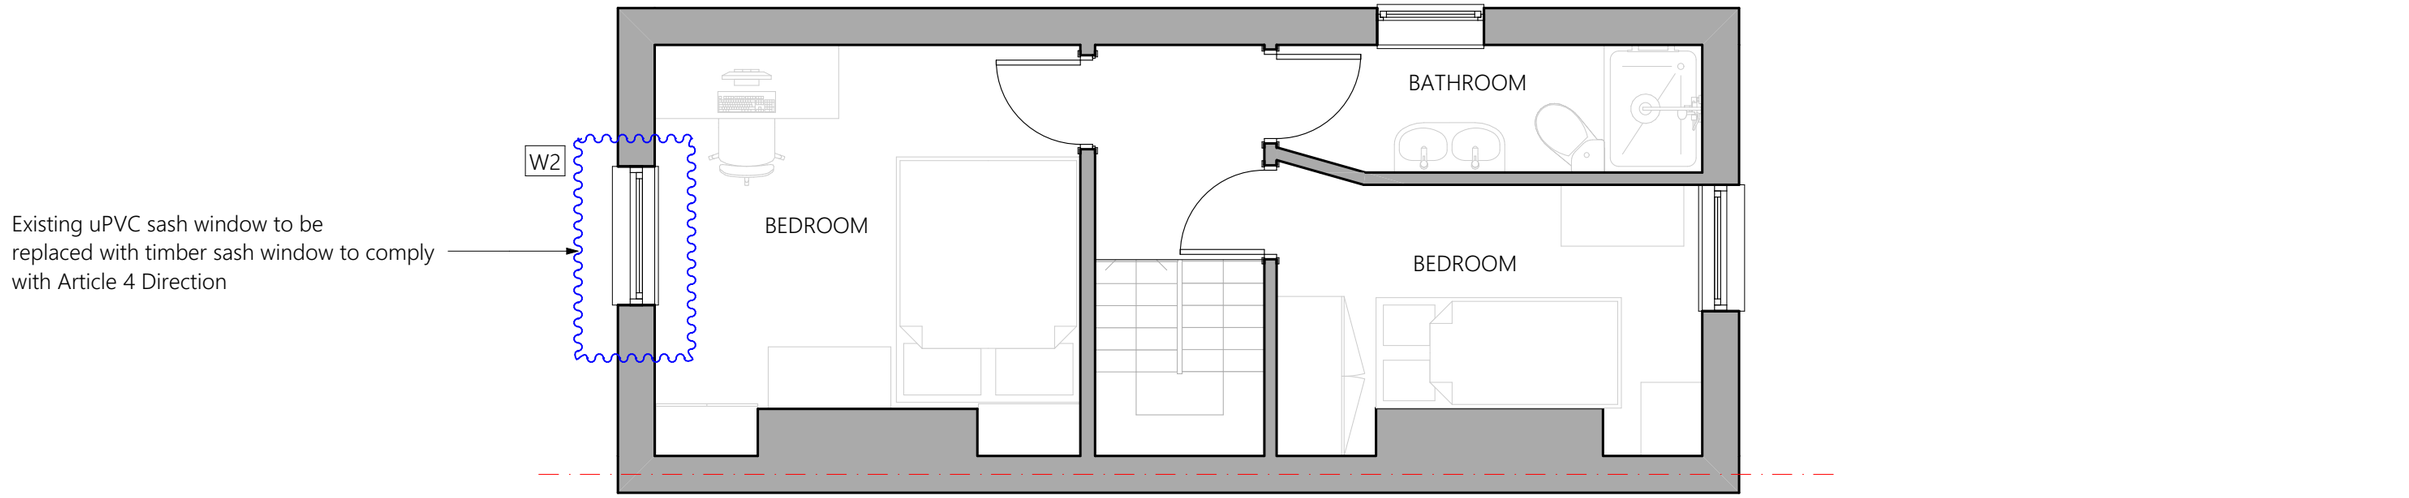


Existing Second Floor Plan

Scale: 1:50

EXPRESS PLANNING

Status	Scale @ A3	Purpose of Issue	Originator	Project Address	Project Description	Layout Title	Drawing Number
S0	1:50	Planning	Express Planning	27A South Hill Road Gravesend Kent DA12 1LA	Replacement of existing front uPVC double-glazed windows with timber double-glazed windows	Plans Existing 2. 02-Existing Second Floor Plan	project - originator - zone - level - type - role - number - rev 171-EN8 - GA - ZZ - 00 - DR - N/A - 100102

Project No: 171-EN8

Date: 08 December 2023

Checked by: MA