This drawing is protected by copyright and must not be copied or reproduced without the written consent of Graham Simpkin Planning. All dimensions and sizes to be checked on site. North points are indicative. ©

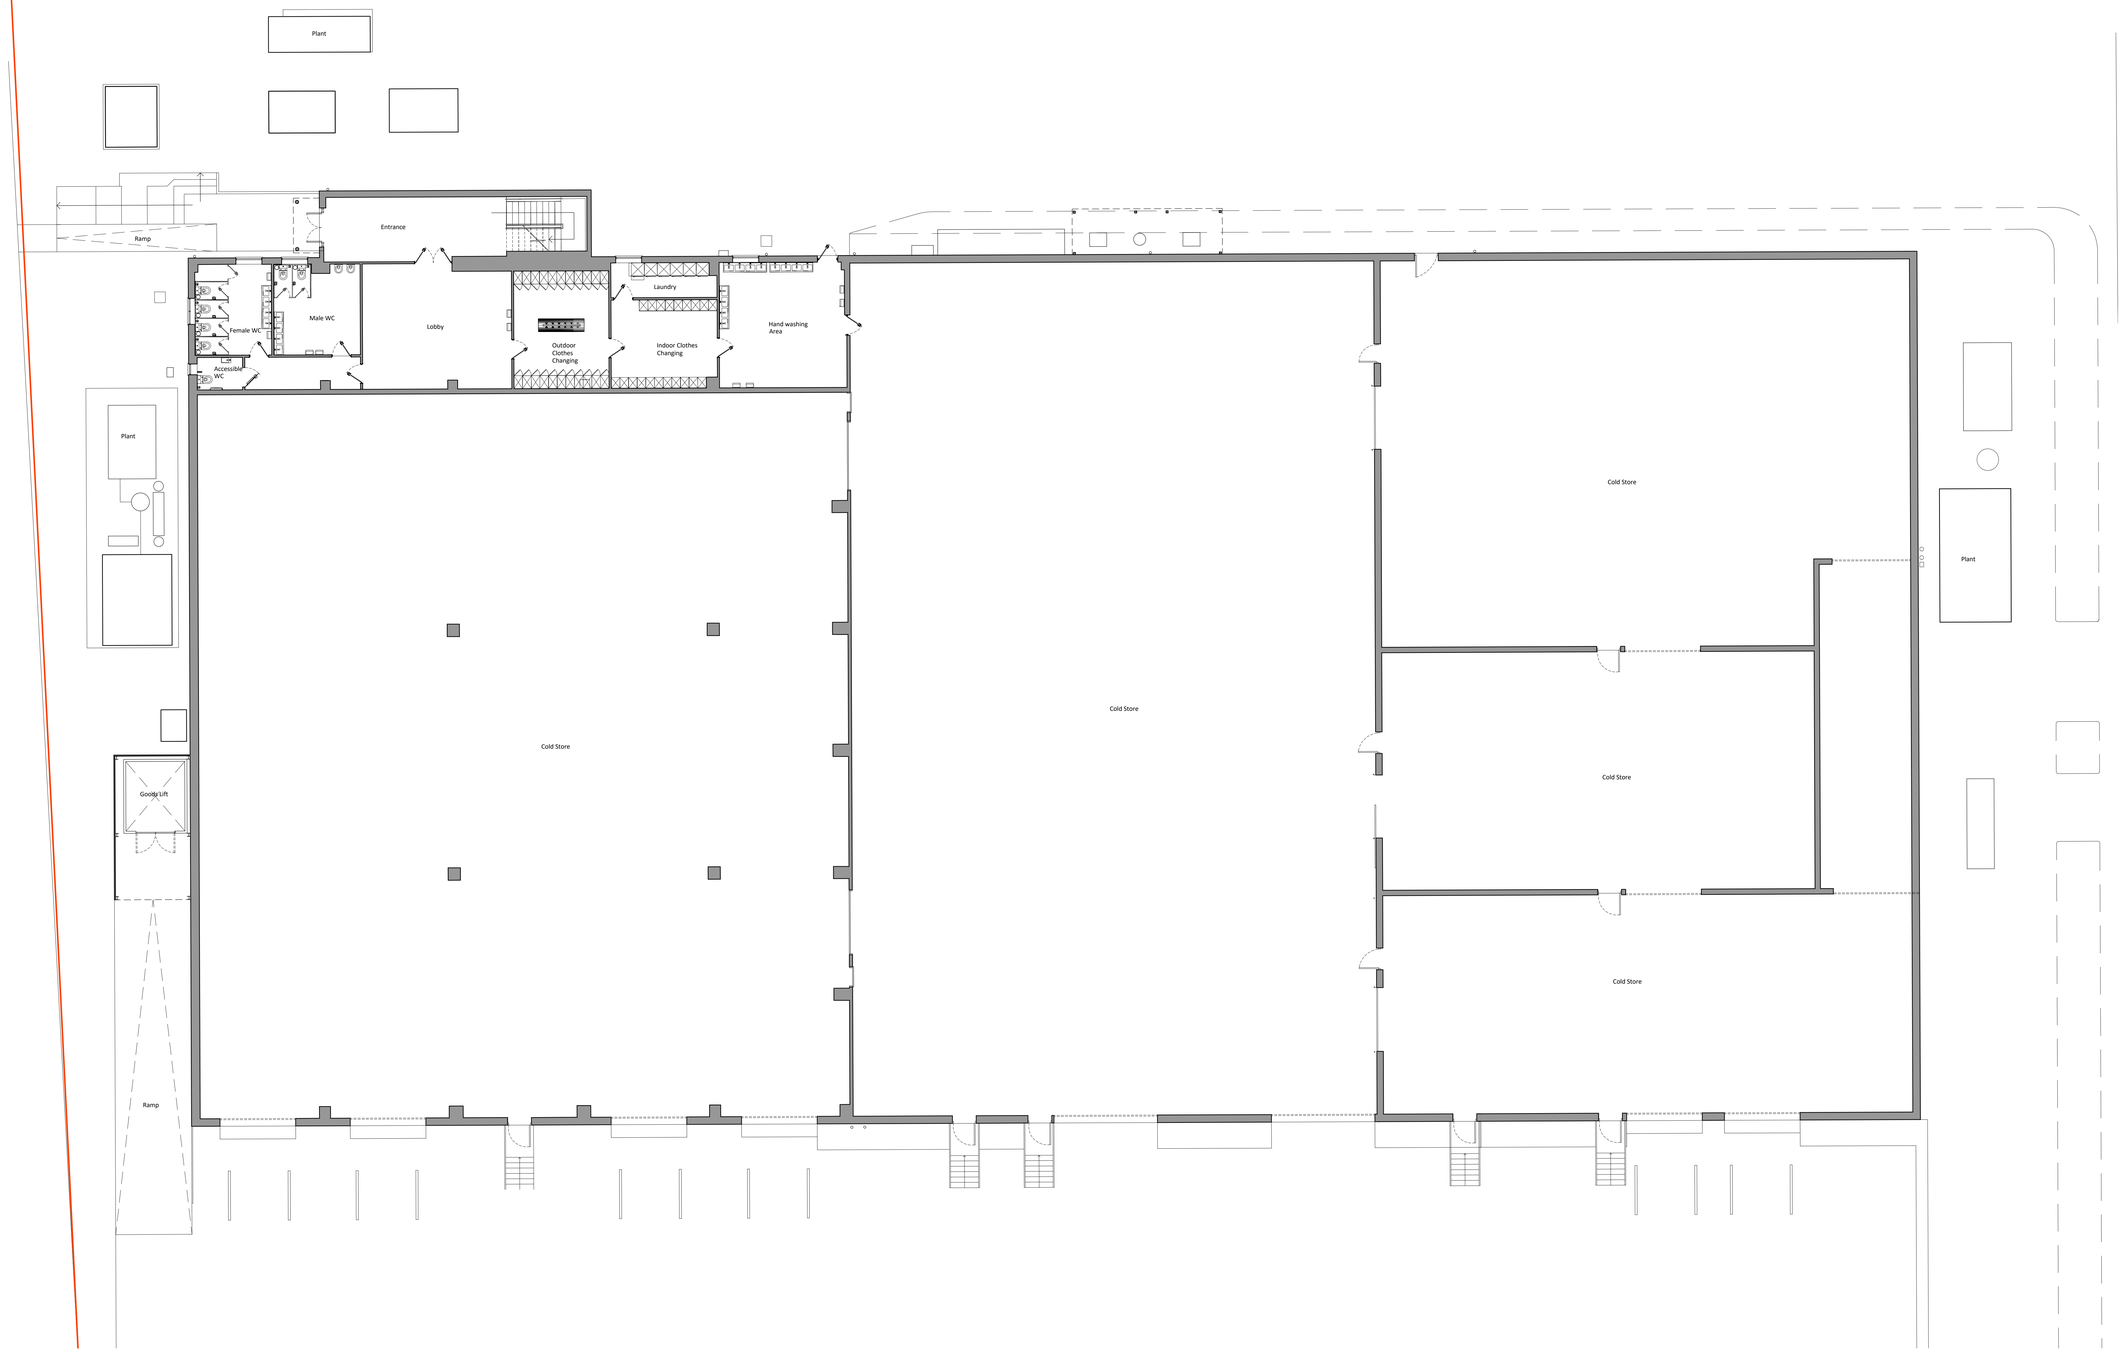

Existing Ground Floor Plan
1:100

Graham Simpkin Planning
2 The Parade, Ash Road, Hartley
Longfield, Kent DA3 8BG
Tel: 01474 703705
www.grahamsimpkinplanning.co.uk
Email: webmail@grahamsimpkinplanning.co.uk

Project Title: Chambers Farm (little Mockbeggar Farm), Town Road, Higham, Kent-ME3 8ER		Job No: 4544
Drawing Title: Existing Ground Floor Plan	Drawing No: 03	Revision: -
Date: 27.11.2025	Drawn by: DA	Checked by: SC
Scale: 1:100 @ A0	Note: GF GEA: 3260m² GF GIFA: 3152m² FF GIFA: 1226m²	

1:100 metres