

Gravesham Borough Council

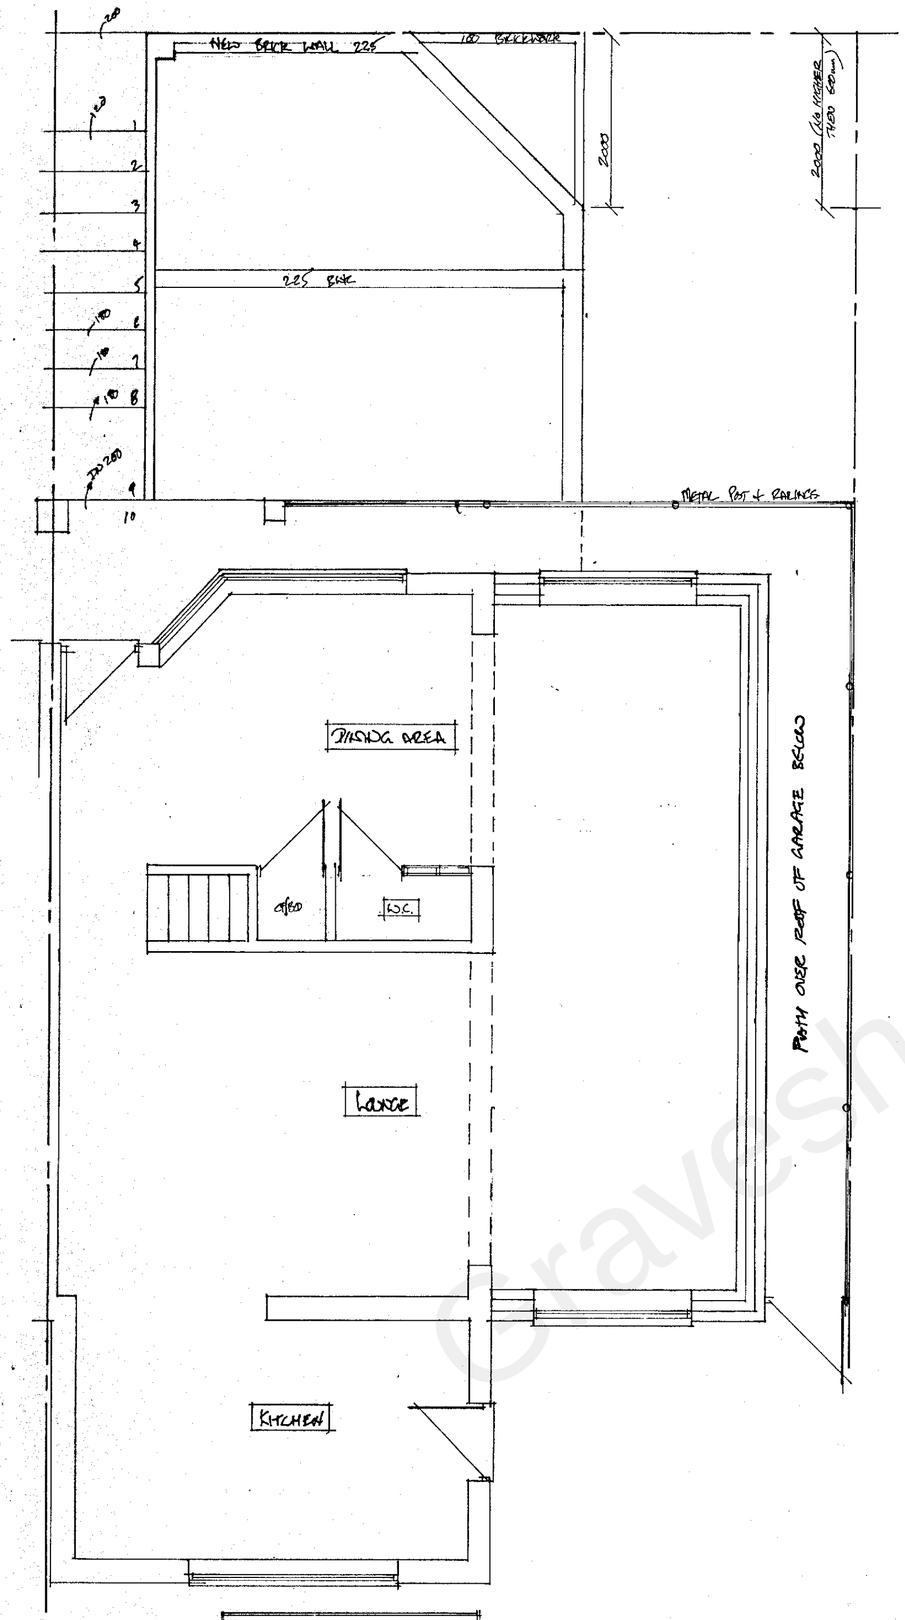

PROPOSED GROUND FLOOR PLAN

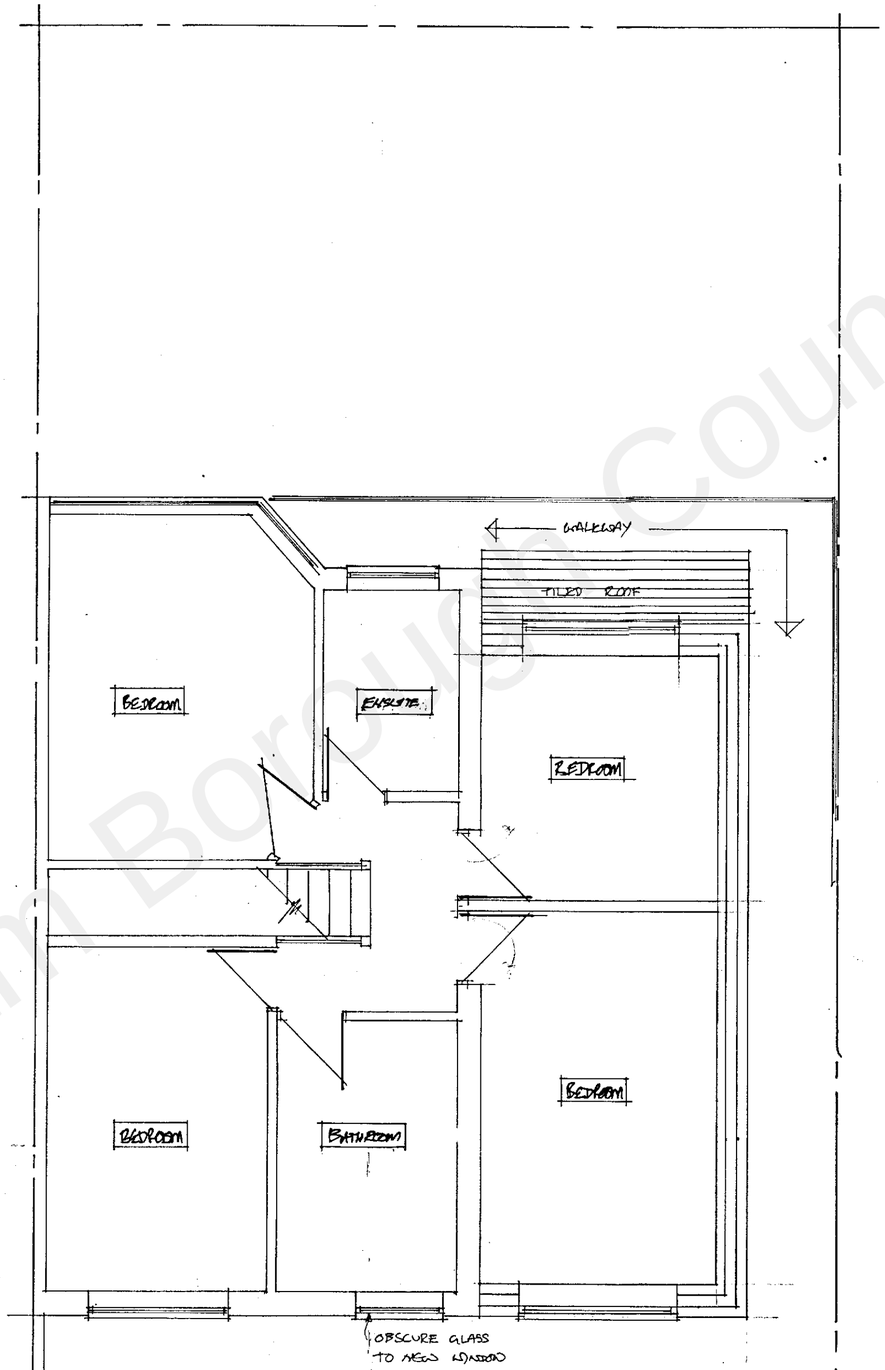

PROPOSED FIRST FLOOR PLAN

1:50
0 1 2 3 4

20230034

THREE STOREY SIDE EXTENSION AND FORMATION OF NEW DRIVEWAY

MR G. GADDUP
14 MARINA DRIVE
NORTHFLEET
KENT DA11 9LG

SCALE 1:50	DATE 11/12/22
DRWG NO 22/10/01	02