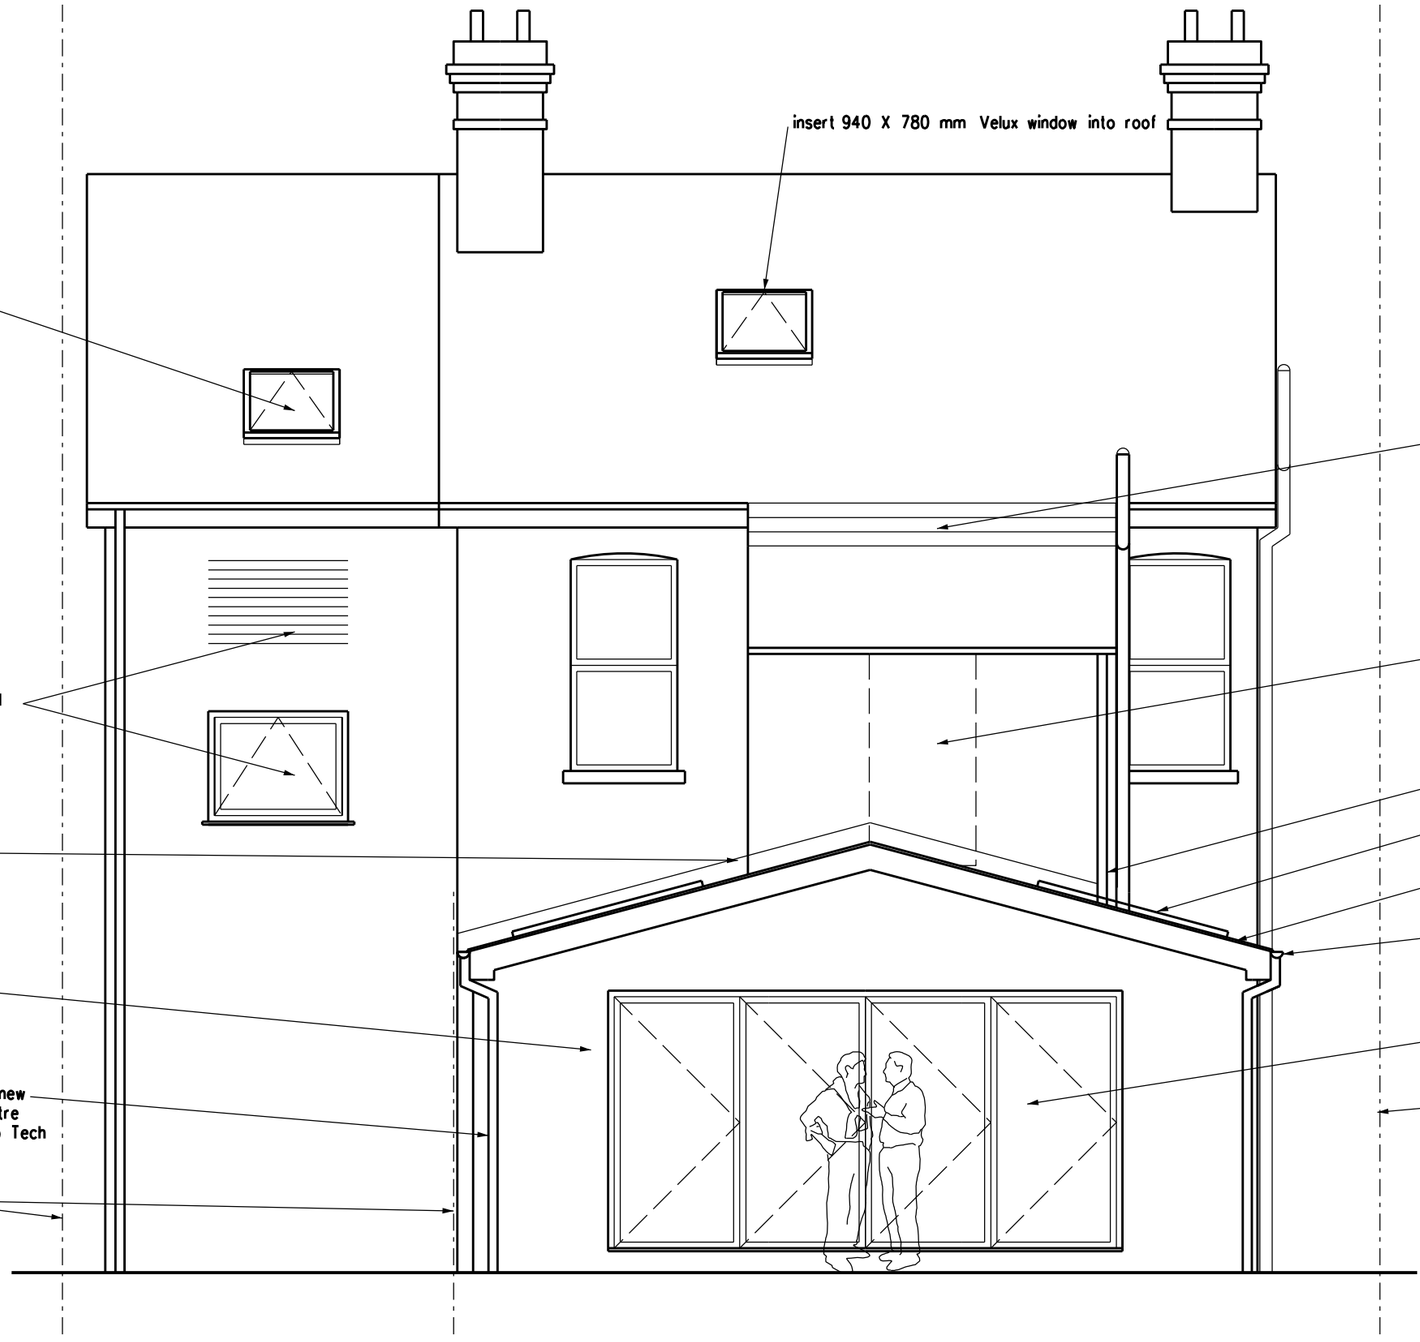



5 m

0 1 2 3 4 5 metres

REVISION DATE

ARCHITECT
TA ARCHITECTS
11 JOYDENS WOOD ROAD BEXLEY
KENT DA5 2HS Tel 07905 130591
ta140256@googlemail.com

JOB
PROPOSED SINGLE STOREY REAR EXTENSION & LOFT CONVERSION AT 34 ESSEX ROAD GRAVESEND KENT DA11 0SP

DRAWING
PROPOSED REAR ELEVATION

SCALE 1:50 AT A3

DATE JULY 2024

DRAWING NO. JG/07