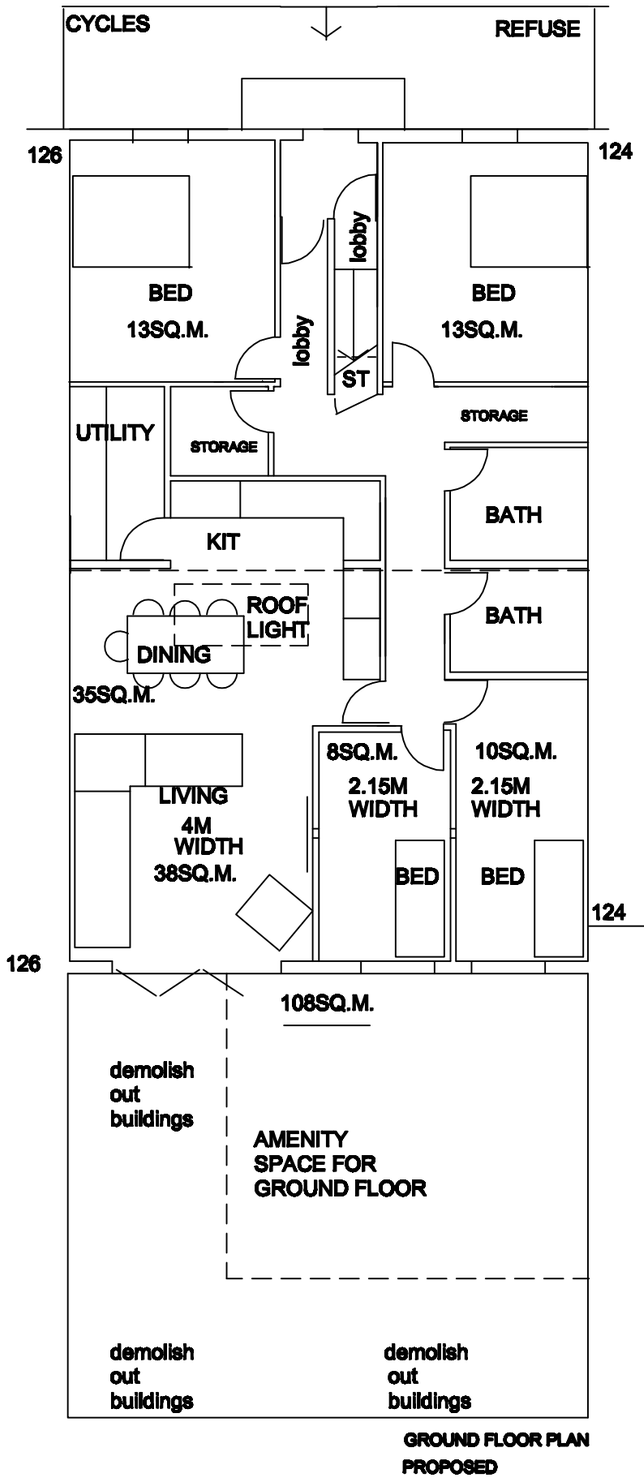

GROUND FLOOR PLAN
PROPOSED

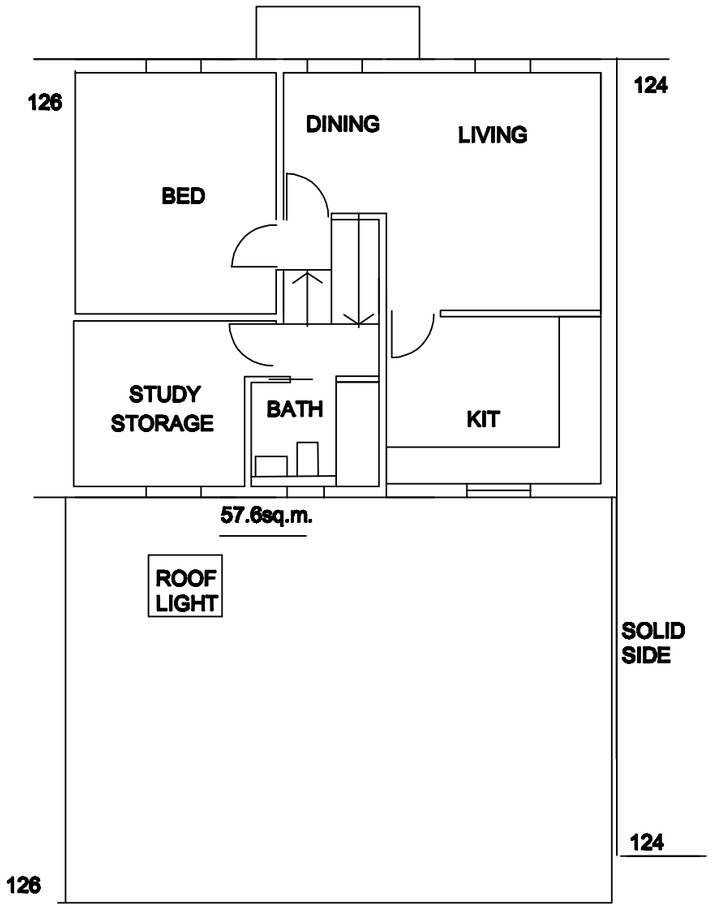

FIRST FLOOR PLAN
PROPOSED

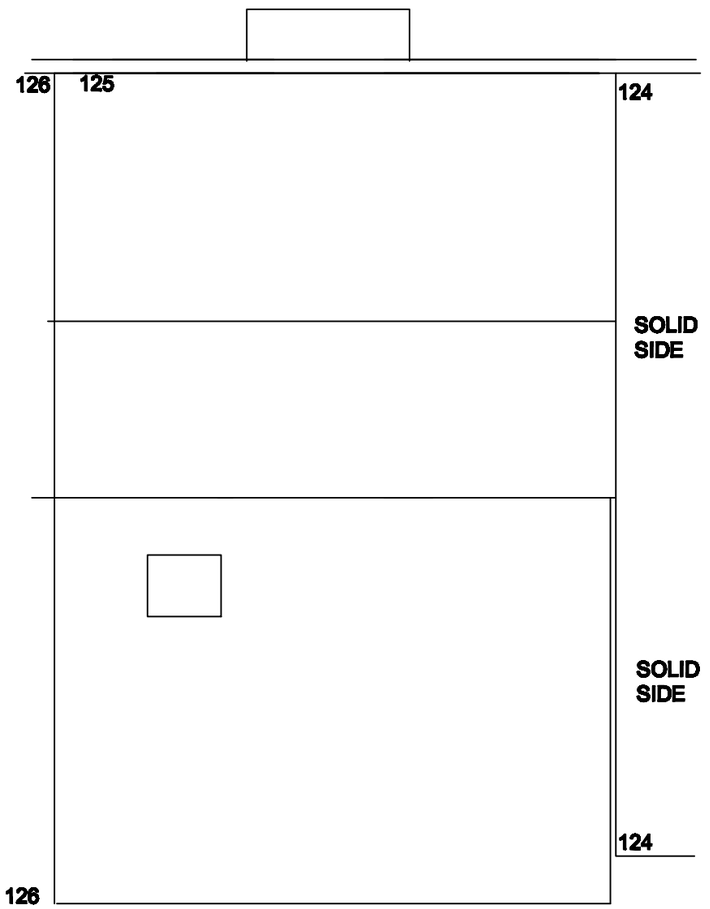

ROOF PLAN

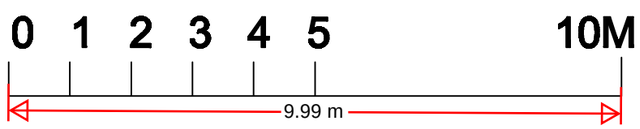

REVISION A Nov.2025

Sreened terrace to first floor unit removed following consultation with TPlanners

MERRITT
DESIGN
PARTNERSHIP
105 CHURCH HILL,
LOUGHTON,
ESSEX, IG10 1QR
TEL. 020-8508-8662
info@merrittdesign.co.uk

Job
125 WELLINGTON STREET
GRAVESEND
DA12 1JE

Dwg Title
PROPOSED

Scale 1:100 @A3 | Date | Drawn | Checked

Dwg No MDP.WST/02 | Rev A