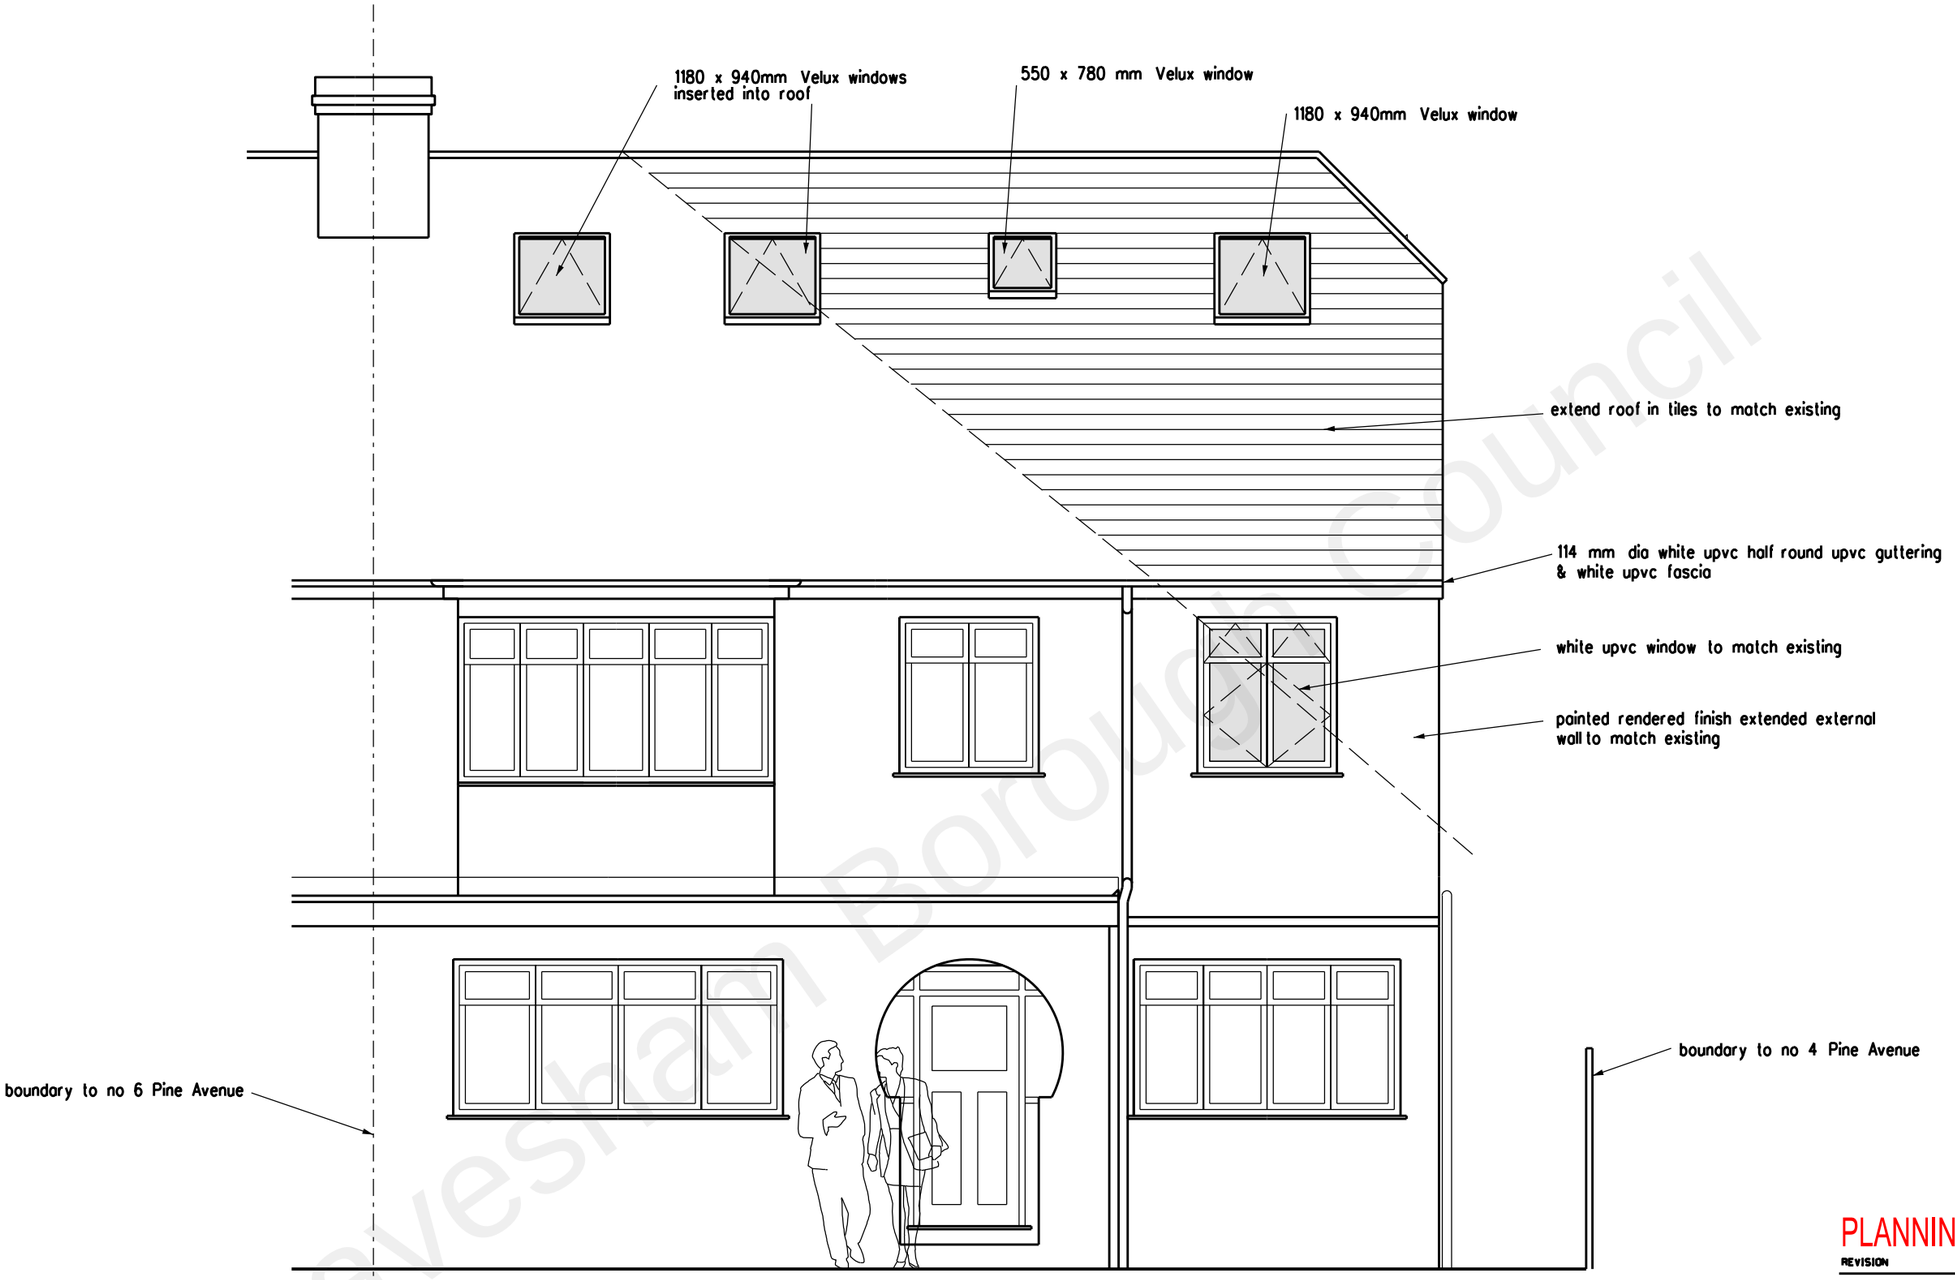



Gravesham Borough Council

0 1 2 3 4 5 metres

PLANNING APPLICATION

REVISION DATE

ARCHITECT
TA ARCHITECTS
11 JOYDENS WOOD ROAD BEXLEY
KENT DA5 2HS Tel 07905 130591
ta140256@googlemail.com

JOB
PROPOSED LOFT EXTENSION
AT 4 PINE AVENUE
GRAVESEND DA12 1QZ

DRAWING
PROPOSED FRONT ELEVATION

SCALE 1:50 AT A3

DATE FEB 2022

DRAWING NO. MS/13