


1m 5m
0m 10m
Scale 1:100

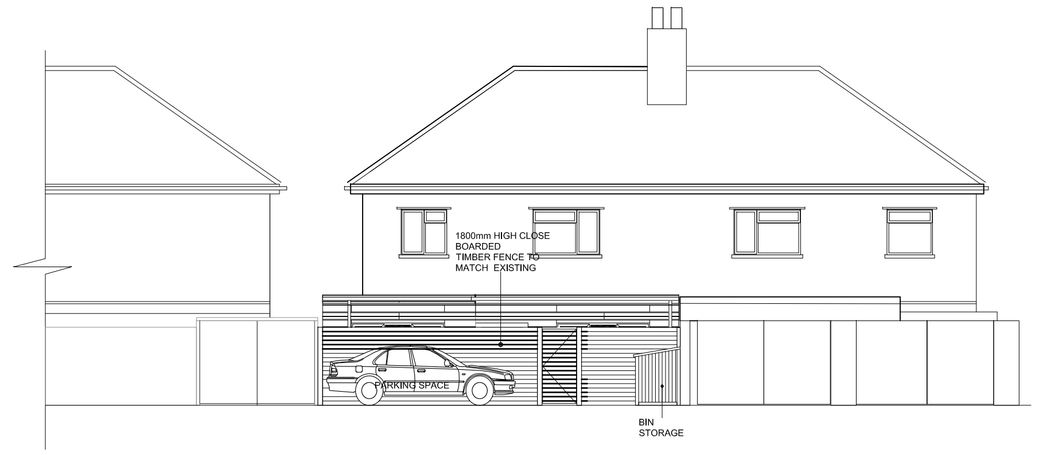

STREET ELEVATION

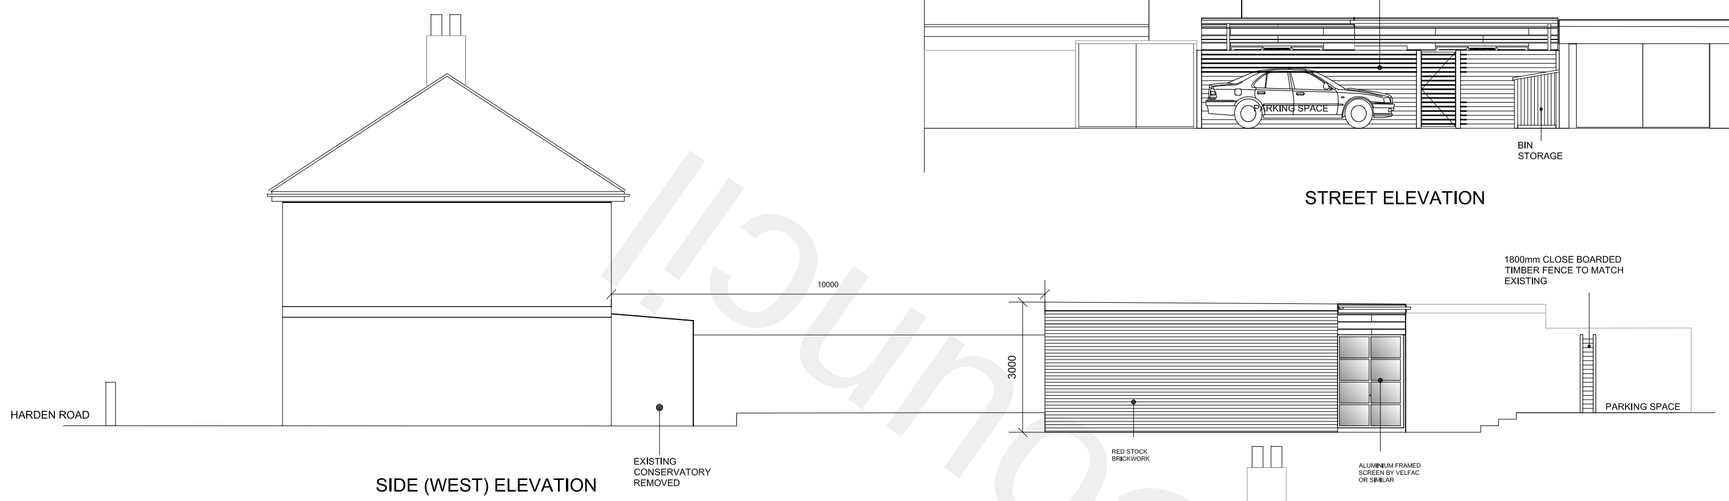


SIDE (WEST) ELEVATION

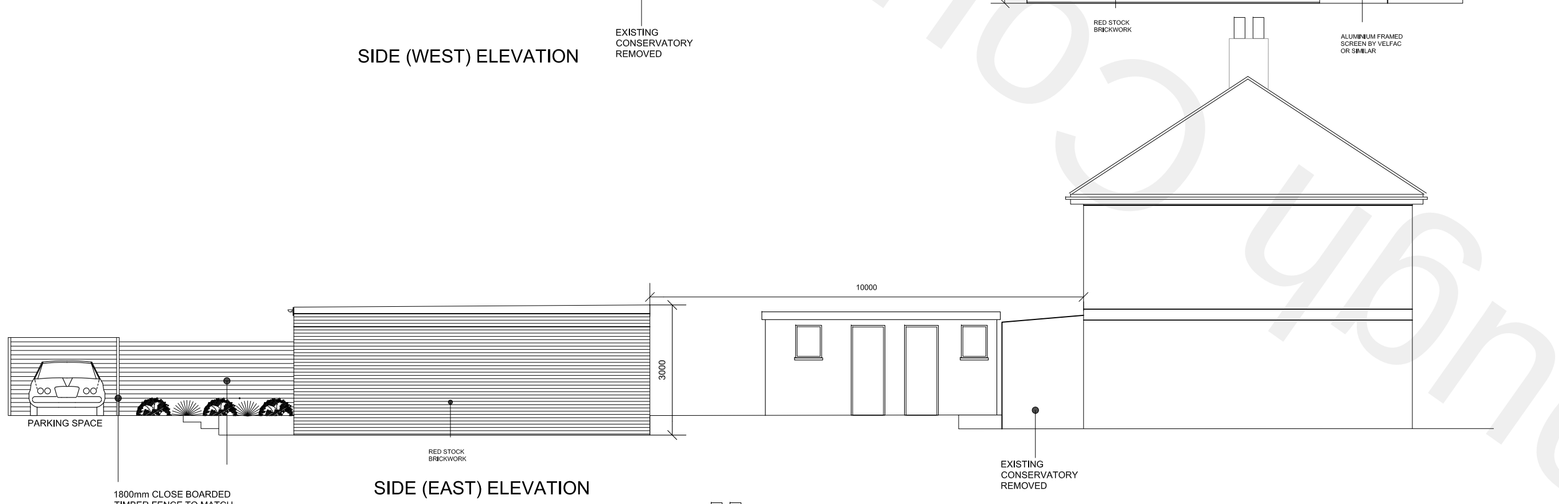


SIDE (EAST) ELEVATION




FRONT ELEVATION

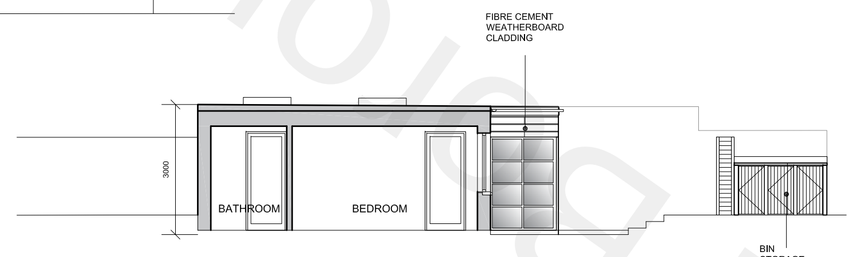


SECTION AA

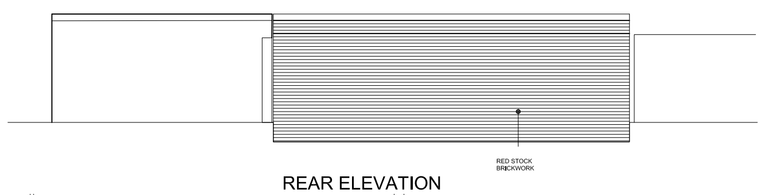


REAR ELEVATION

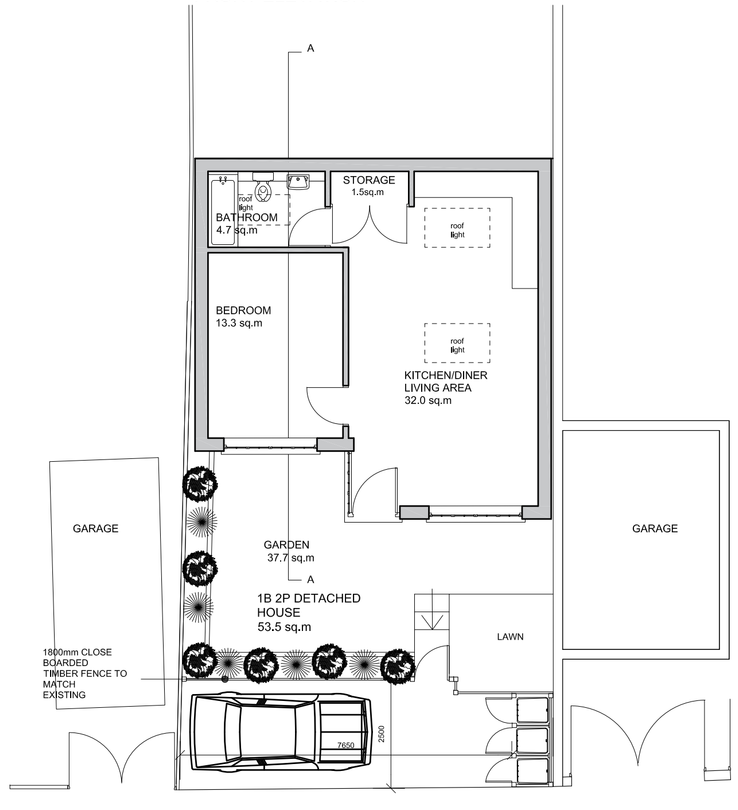

FLOOR PLAN

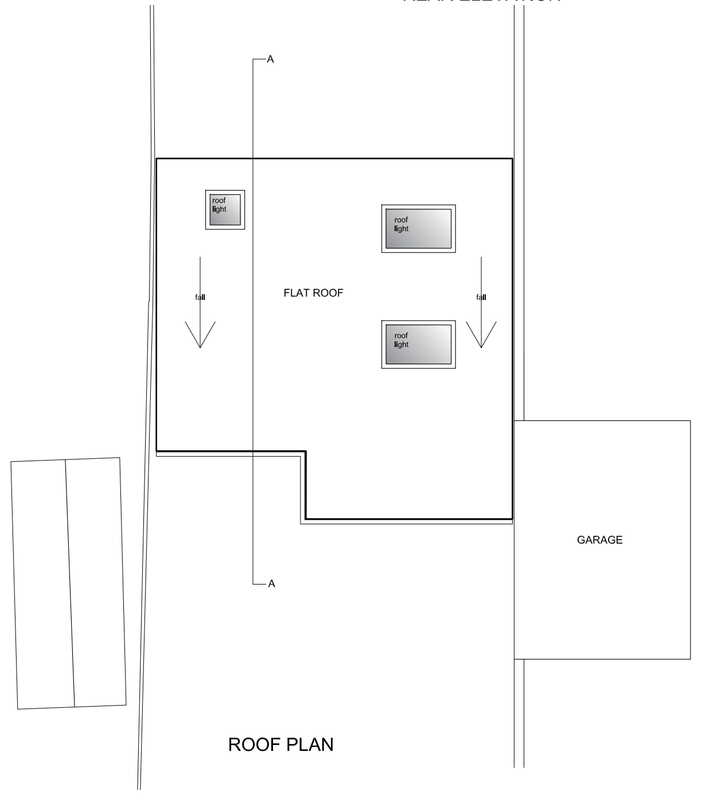

ROOF PLAN

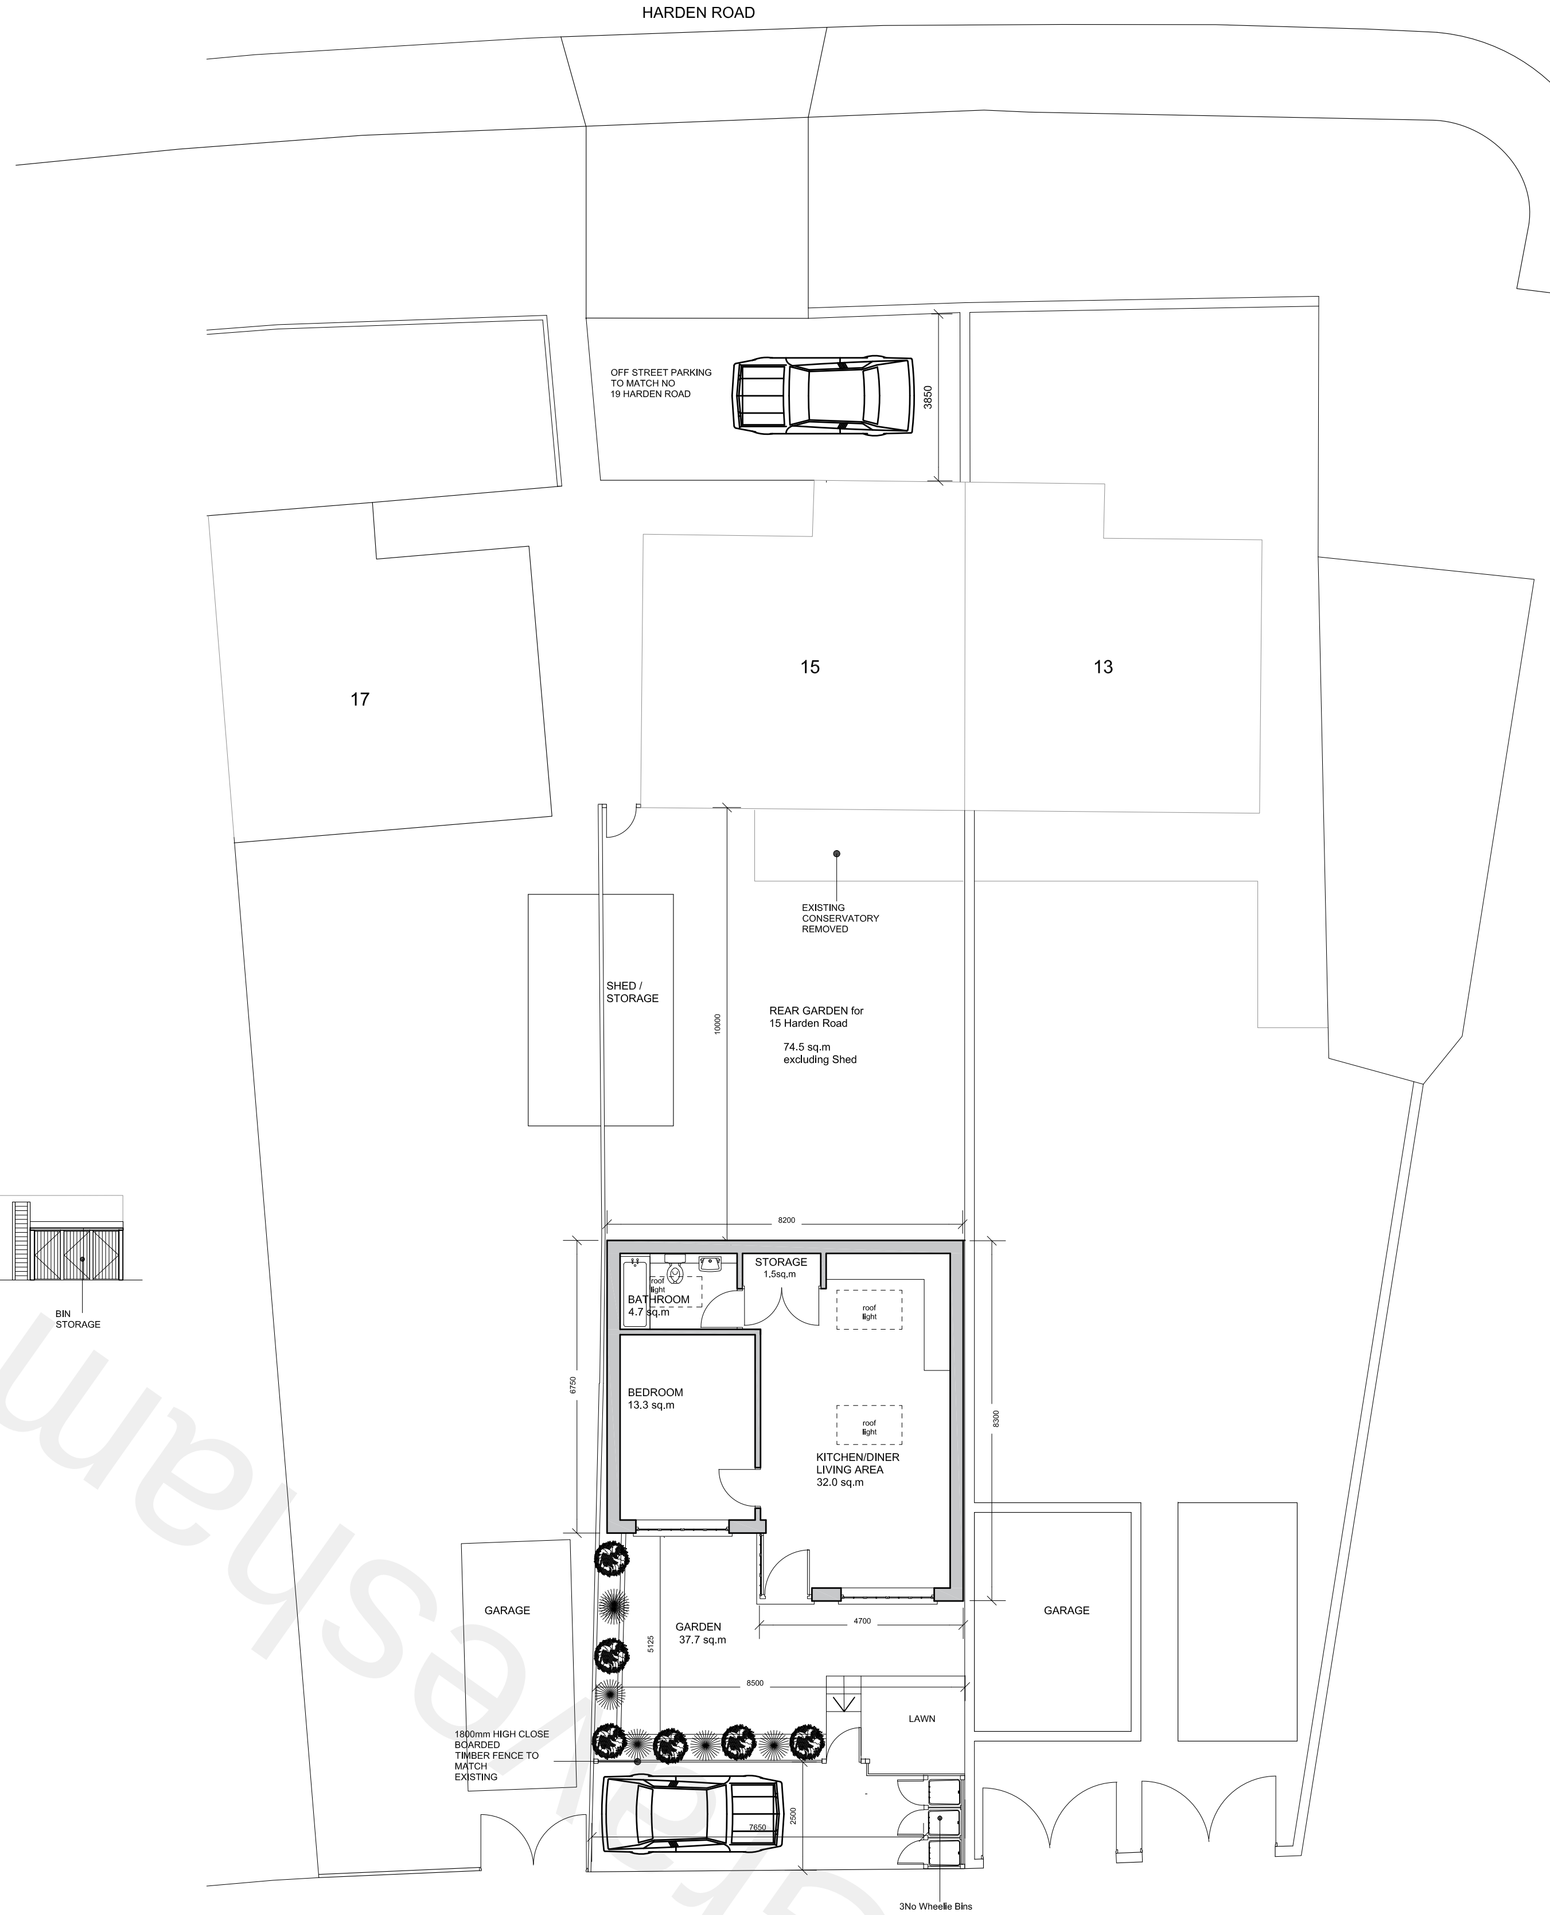

SITE LAYOUT

HENRY GARDENS

MUSA CICEK
15 Harden Road, Northfleet, Kent, DA11 7HE
Email : m100993c@gmail.com Tel: 07535948988

PROPOSED FLOOR PLANS, ELEVATIONS AND SECTIONS

R/O 15 HARDEN ROAD
NORTHFLEET
KENT DA11 7HE

Page Size	:	A1	Dwg. No.
Scale	:	1 : 100	100/30
Drawn By	:	MC	
Date	:	15.02.19	

Gravesham Borough Council