PROPOSED REAR SINGLE EXTENSION, FRONT PORCH & DOUBLE SIDE EXTENSION @ 7. DENESWAY, MEOPHAM GRAVESEND, KENT, DA130EA.


PROPOSED GROUND FLOOR PLAN

DRAWN BY: MARK BELHAM

DATE: SEPTEMBER 2024

REVISION: 03

PLEASE NOTE: THIS PROPOSED GROUND FLOOR PLAN HAS THE SAME DIMENSIONS AS APPLICATION: 20231312

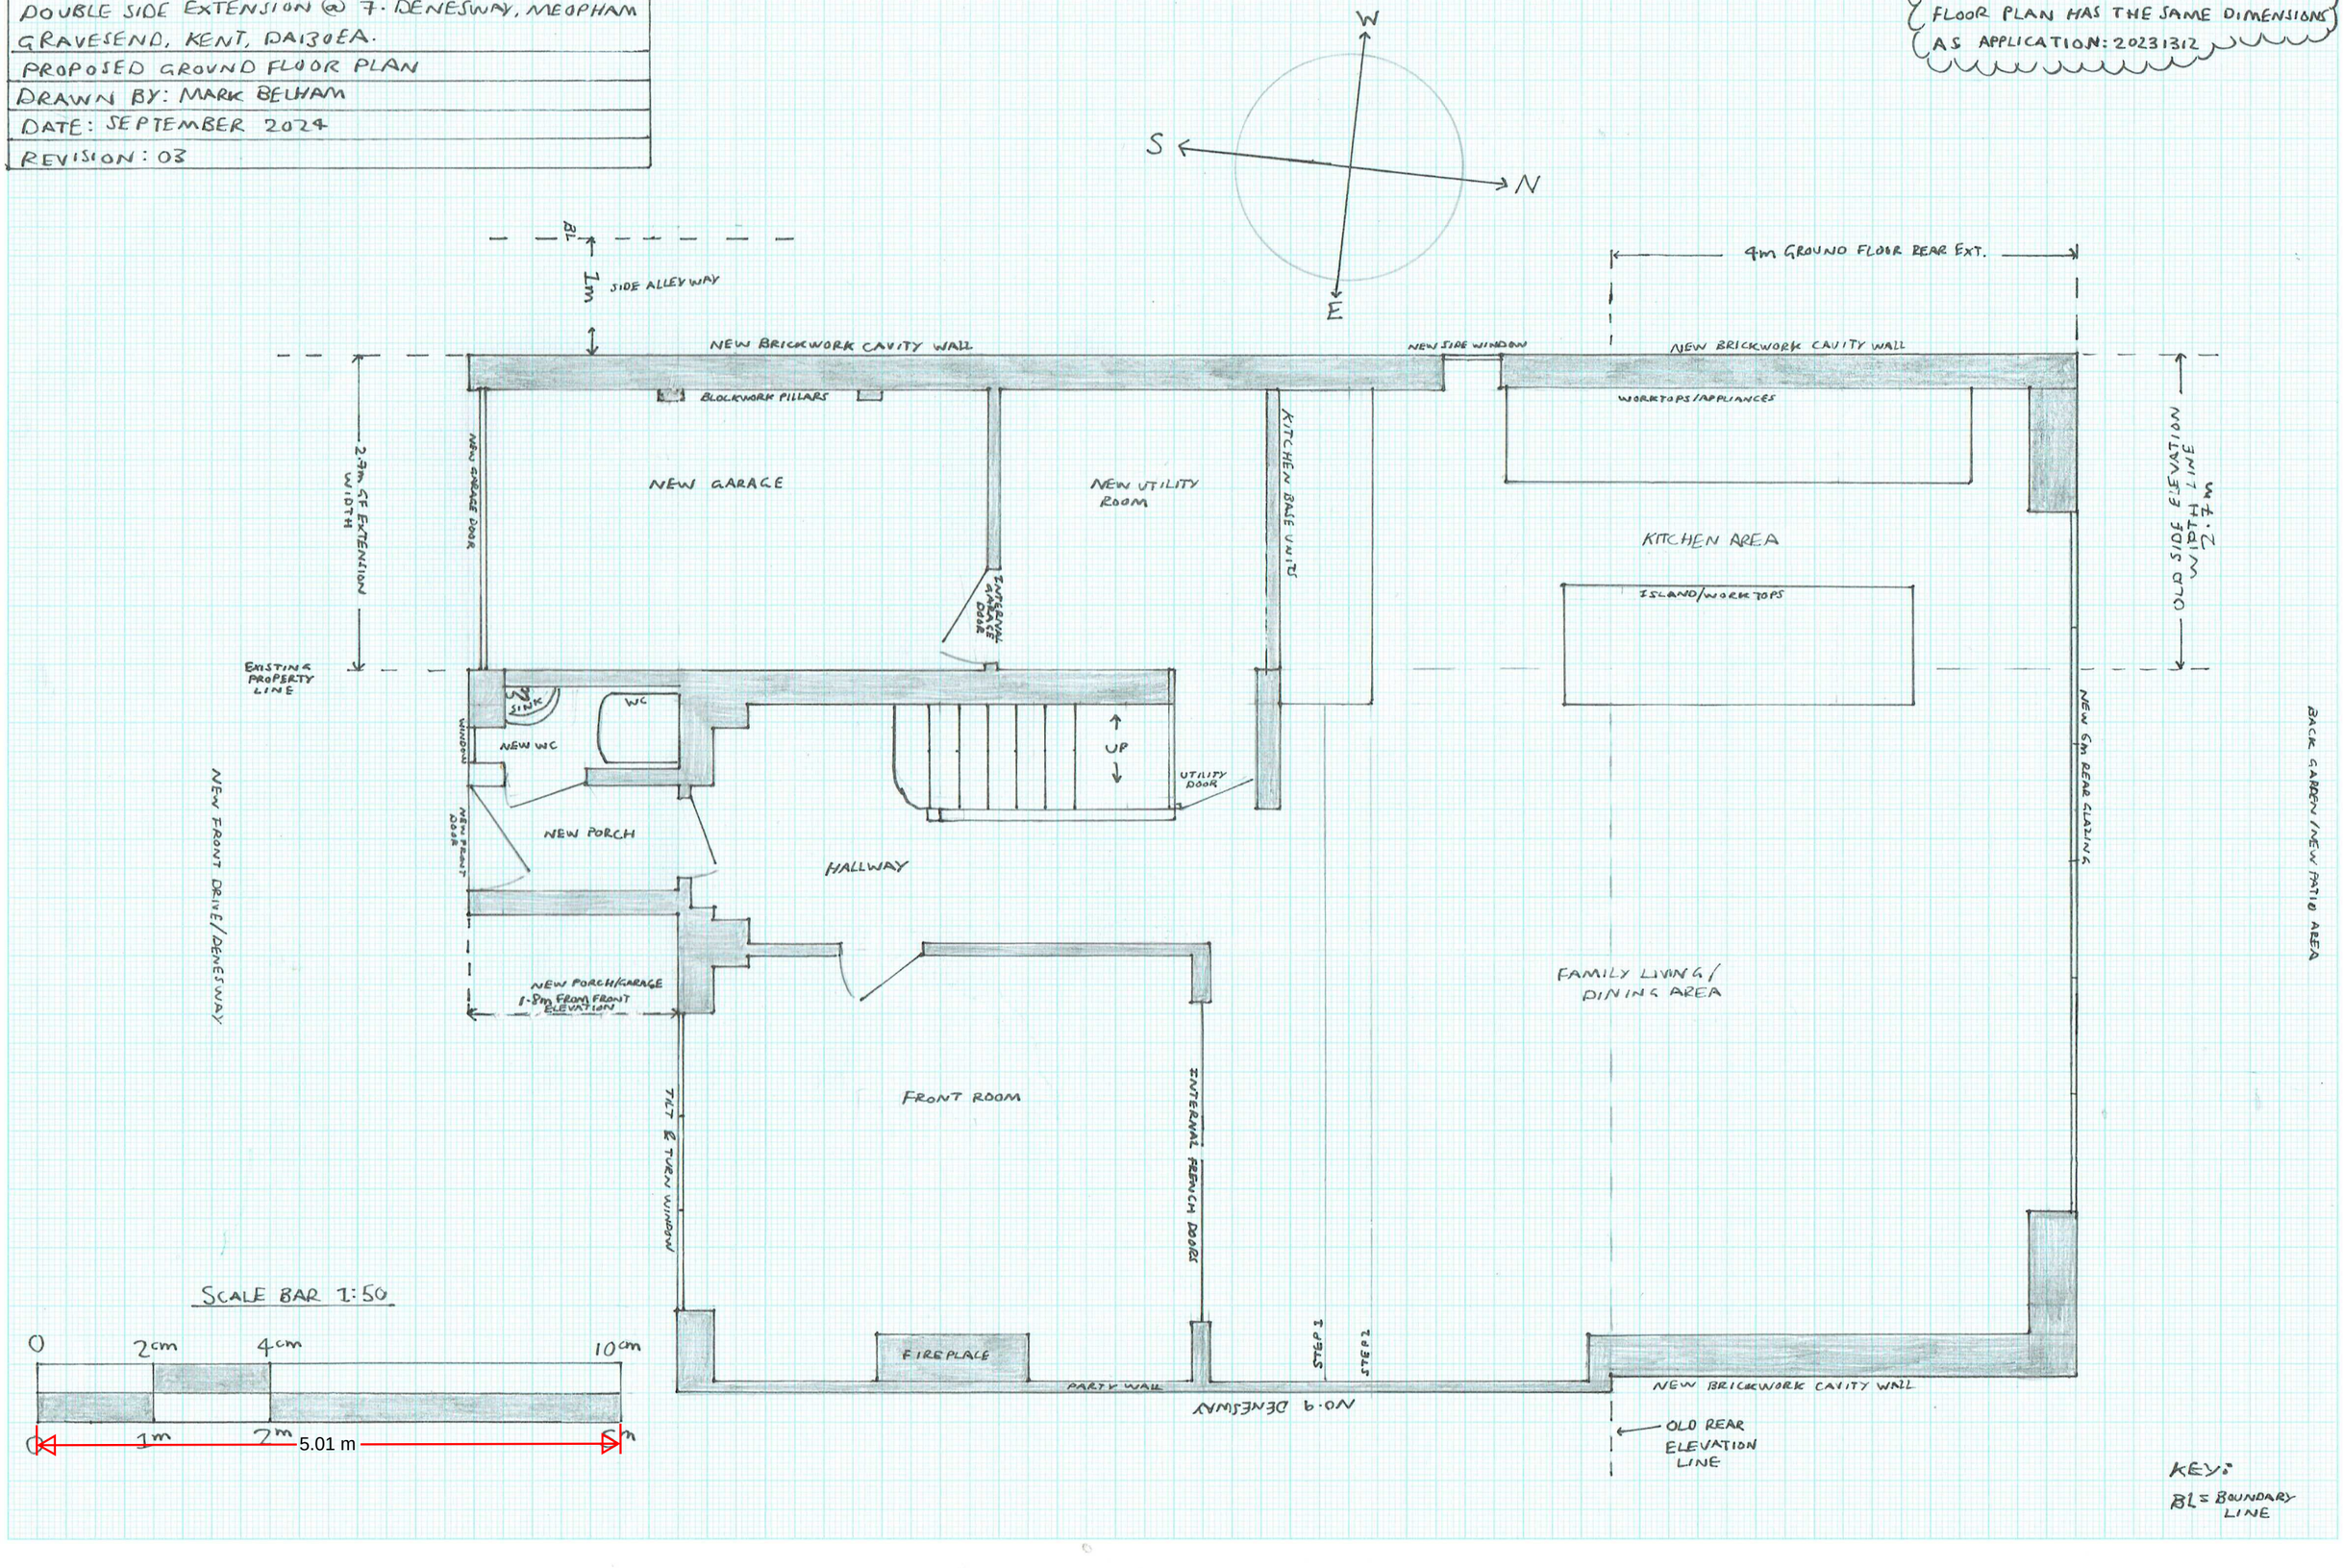


SCALE BAR 1:50




KEY:

BL = BOUNDARY LINE