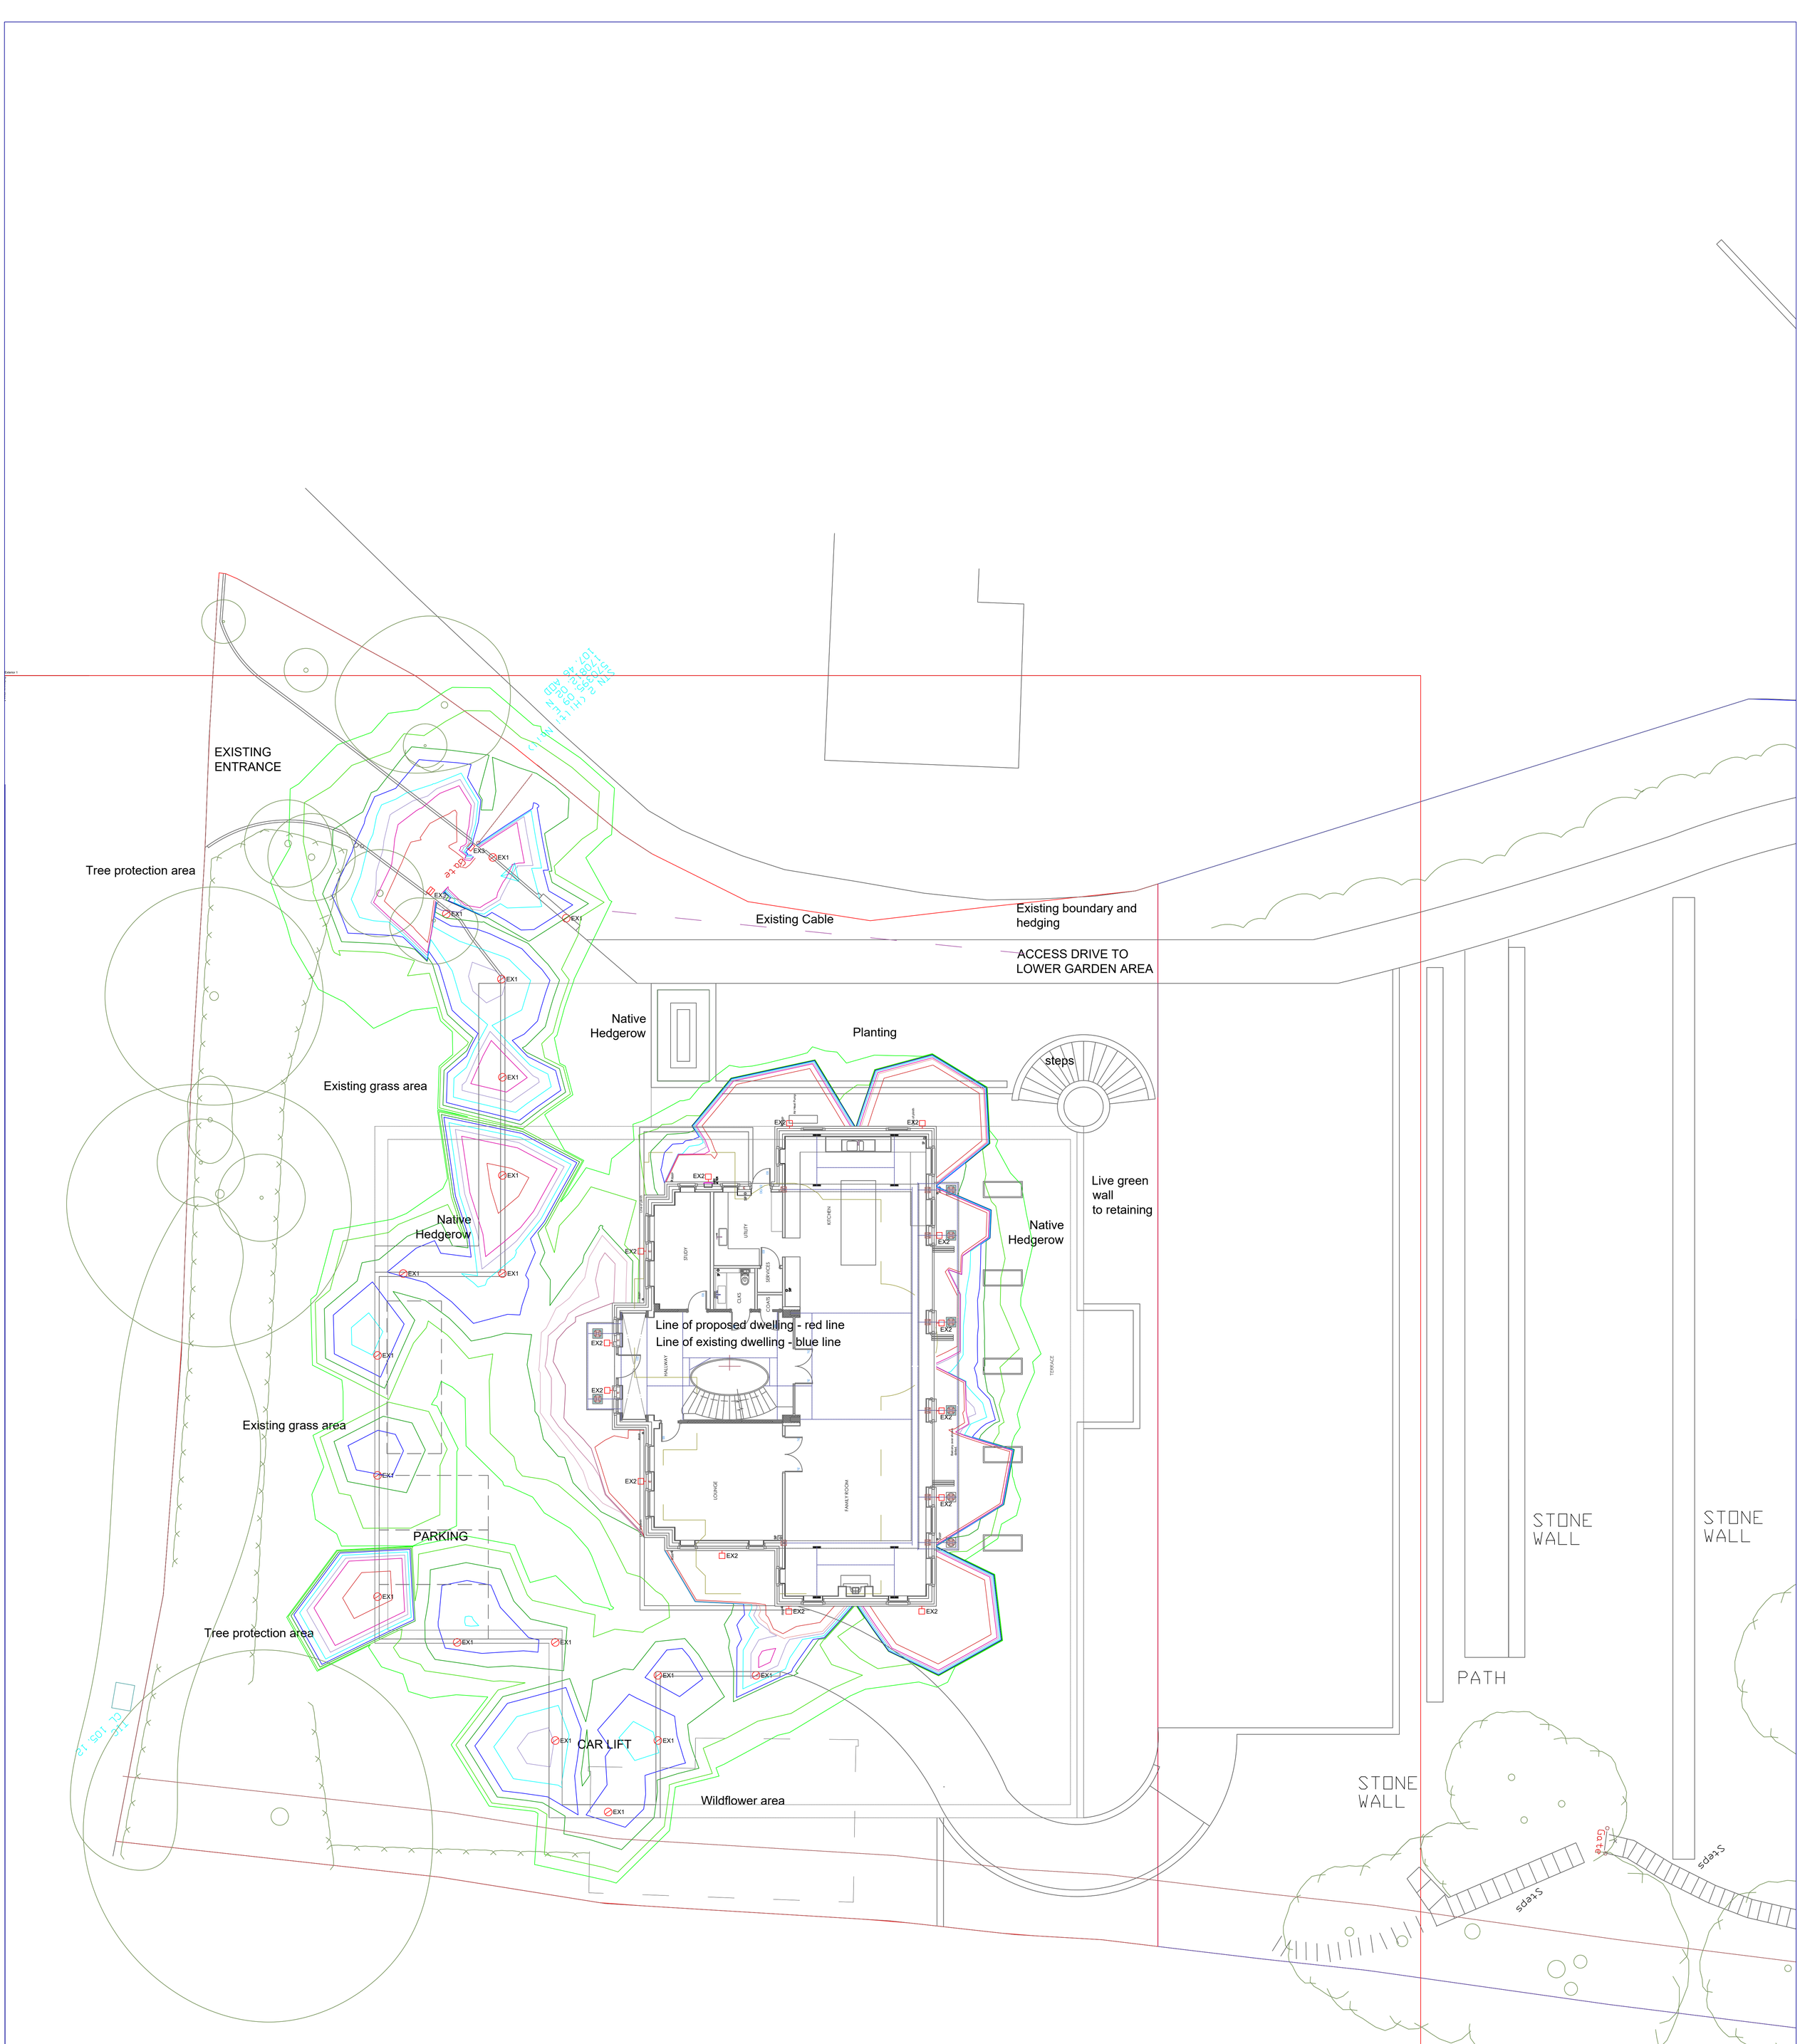


THIS DRAWING IS COPYRIGHT AND MAY NOT BE REPRODUCED OR USED FOR ANY PURPOSE OTHER THAN THAT INTENDED WITHOUT THE PRIOR WRITTEN AGREEMENT OF DARKE AND TAYLOR LTD

www.darkeandtaylor.co.uk

Darke & Taylor
Connected Excellence

Project Notes:

- 0.5 Lux
- 1 Lux
- 2 Lux
- 3 Lux
- 5 Lux
- 7.5 Lux
- 10 Lux
- 20 Lux

Rev.	Description	Author	Date
	Revisions		
P01	PRELIMINARY ISSUE	EW	03-09-25

Status S3: PRELIMINARY ISSUE

Project Title
EXTERNAL SITE PLAN
LIGTHTING SPILL

General Notes:

- THE DRAWING DOES NOT SHOW ALL THE INFORMATION NEEDED TO INTERPRET THE DESIGN INTENT OR CONSTRUCTION DETAILS.
- THIS DRAWING CONTAINS INFORMATION FROM MORE THAN ONE SOURCE AND MUST BE READ IN CONJUNCTION WITH ALL RELEVANT SPECIFICATIONS.
- ANY APPARENT ERRORS AND DIFFERENCES BETWEEN OTHER DRAWINGS AND SPECIFICATIONS SHALL BE BROUGHT TO OUR ATTENTION AS SOON AS POSSIBLE.

Drawing Title
SHORNE MEAD
PEAR TREE LANE
KENT
DA12 3JT

Project No.	Discipline	Engineer
C2145D	ELECTRICAL	EW
Author	Date	Scale
JO	SEPTEMBER 2025	1:100@A0

Drawing Number	Revision
C2145D-DTL-XX-XX-DR-E-1002	P01