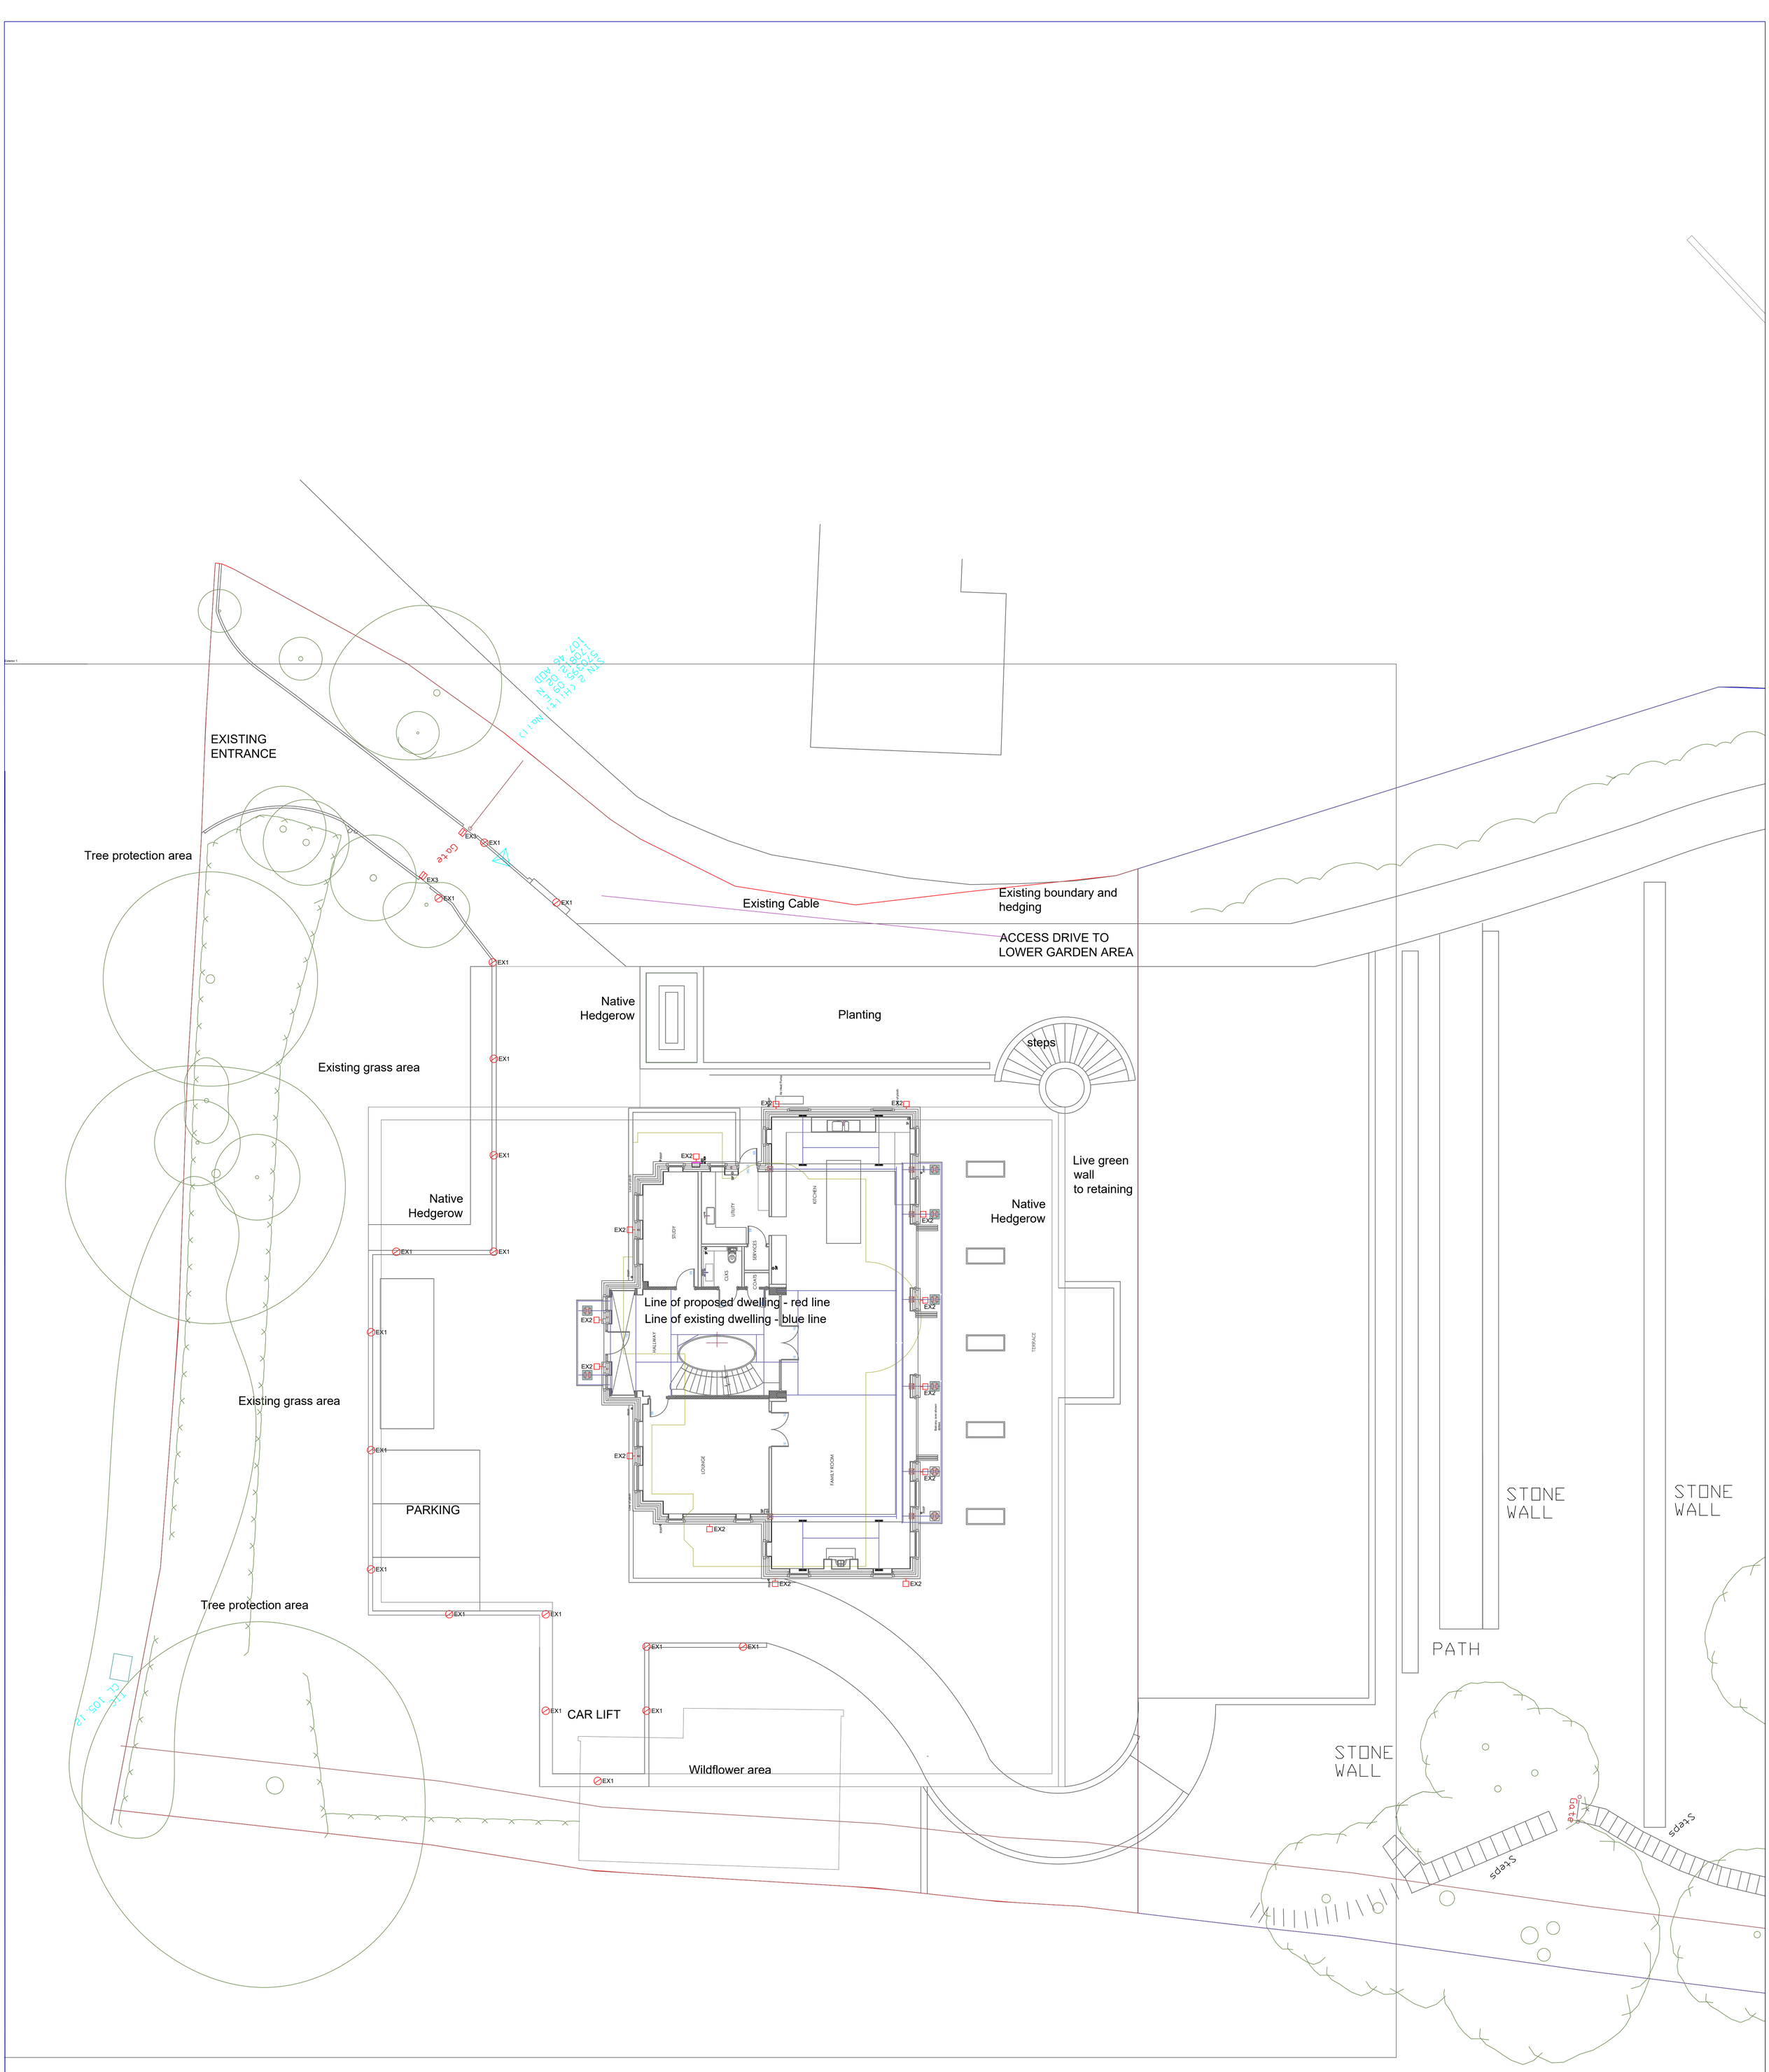



THIS DRAWING IS COPYRIGHT AND MAY NOT BE REPRODUCED OR USED FOR ANY PURPOSE OTHER THAN THAT INTENDED WITHOUT THE PRIOR WRITTEN AGREEMENT OF DARKE AND TAYLOR LTD

www.darkeandtaylor.co.uk

Darke & Taylor
Connected Excellence

Project Notes:

EX1 - 9W LED BOLLARD

EX2 - 10W LED DOWN WALL LIGHT

EX3 - 9W LED WALL LIGHT C/W PIR

| Rev. | Description | Author | Date |
|---|---|---|---|
| P01 | PRELIMINARY ISSUE | EW | 03-09-25 |

Revisions

Status S3: PRELIMINARY ISSUE

Project Title
EXTERNAL SITE PLAN
LIGTHTING LAYOUT

General Notes:

- THE DRAWING DOES NOT SHOW ALL THE INFORMATION NEEDED TO INTERPRET THE DESIGN INTENT OR CONSTRUCTION DETAILS.
- THIS DRAWING CONTAINS INFORMATION FROM MORE THAN ONE SOURCE AND MUST BE READ IN CONJUNCTION WITH ALL RELEVANT SPECIFICATIONS.
- ANY APPARENT ERRORS AND DIFFERENCES BETWEEN OTHER DRAWINGS AND SPECIFICATIONS SHALL BE BROUGHT TO OUR ATTENTION AS SOON AS POSSIBLE.

Drawing Title
SHORNE MEAD
PEAR TREE LANE
KENT
DA12 3JT

| Project No. | Discipline | Engineer |
|---|---|---|
| C2145D | ELECTRICAL | EW |
| **Author** | **Date** | **Scale** |
| JO | SEPTEMBER 2025 | 1:100@A0 |

| Drawing Number | Revision |
|---|---|
| C2145D-DTL-XX-XX-DR-E-1001 | P01 |