




Ground Floor

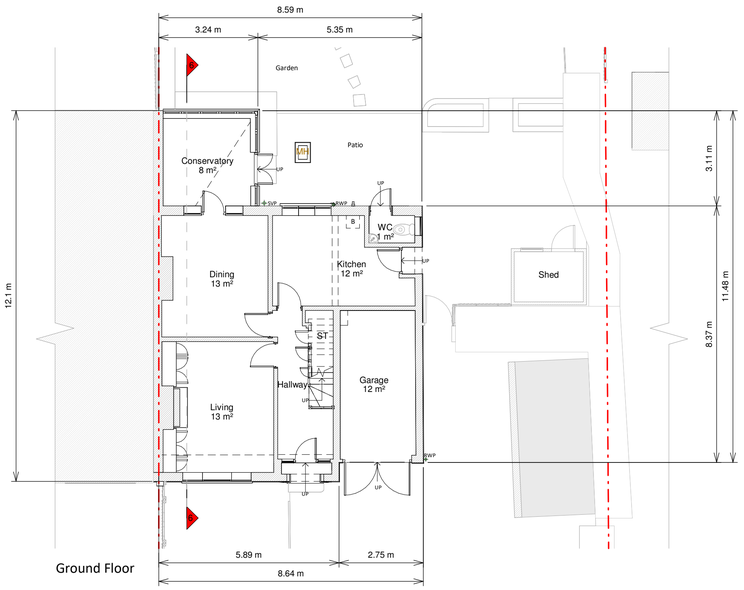


Roof Plan

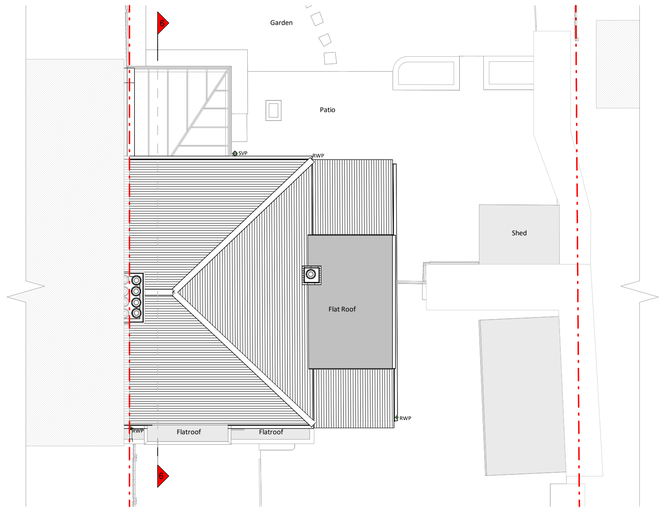

Front Elevation

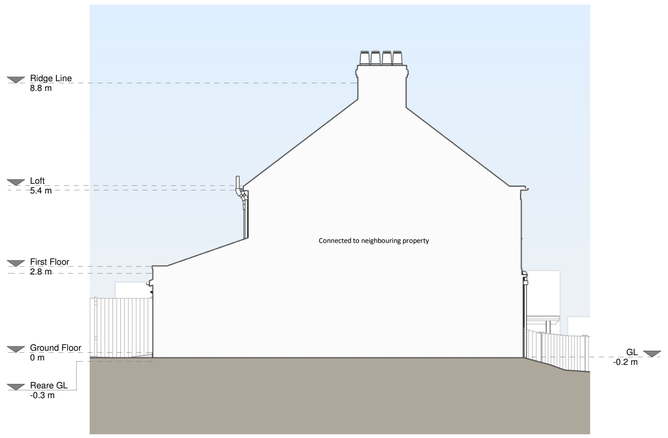

Left Side Elevation

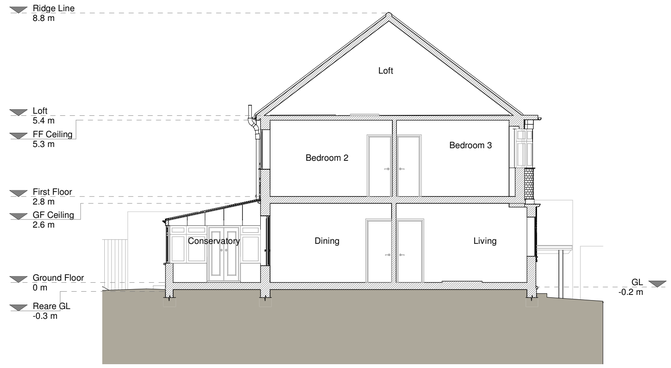

Section A - A



Rear Elevation



Right Side Elevation

Copyright in the design and this drawing is the property of RESI and must not be copied or used in any fashion without written sanction of RESI. This drawing must be read in conjunction with all other relevant documentation and drawings.

RESI accepts no liability for any expense, loss or damage of whatsoever nature and however arising from any variation which has not been referred to them and their approval obtained.

Print out to actual scale. Do not scale from this drawing, if in doubt ask for clarification. All dimensions are to be cross-checked on-site prior to manufacture and construction. Any discrepancies to be reported to RESI immediately.

Existing Materials:

Brickwork / Walls - Red brick, cream painted render, and concrete hung tiles

Pitched Roof - Concrete tiles and glazed conservatory roof

Flat Roof - Felt

Windows - White uPVC windows

Doors - Timber frame and white uPVC doors

RWP's / Gutter's / Fascia's - Black uPVC downpipes, guttering and white fascias

KEY

Existing walls
Existing furniture
Boundary line
Level line
1.5m head height
1.8m head height

Revision

Rev	Notes	Date
A	Planning Issue	04/12/2023

RESI Grow your home

Job Title

Proposed Ground floor wraparound, floor plan redesign and all associated works at 2 Bunny Hill Tanyard Hill

Drawing Status

Planning Drawings

Client

Marc White

Drawing Title

Existing Floor Plans

Scale	Drawn
1 : 100 @ A1	AR
Date	Checked
Dec 2023	EP
Drawing No.	Rev
B132137-1100	A

1 0 1 2 3 4 5
SCALE 1:100 m
5 m