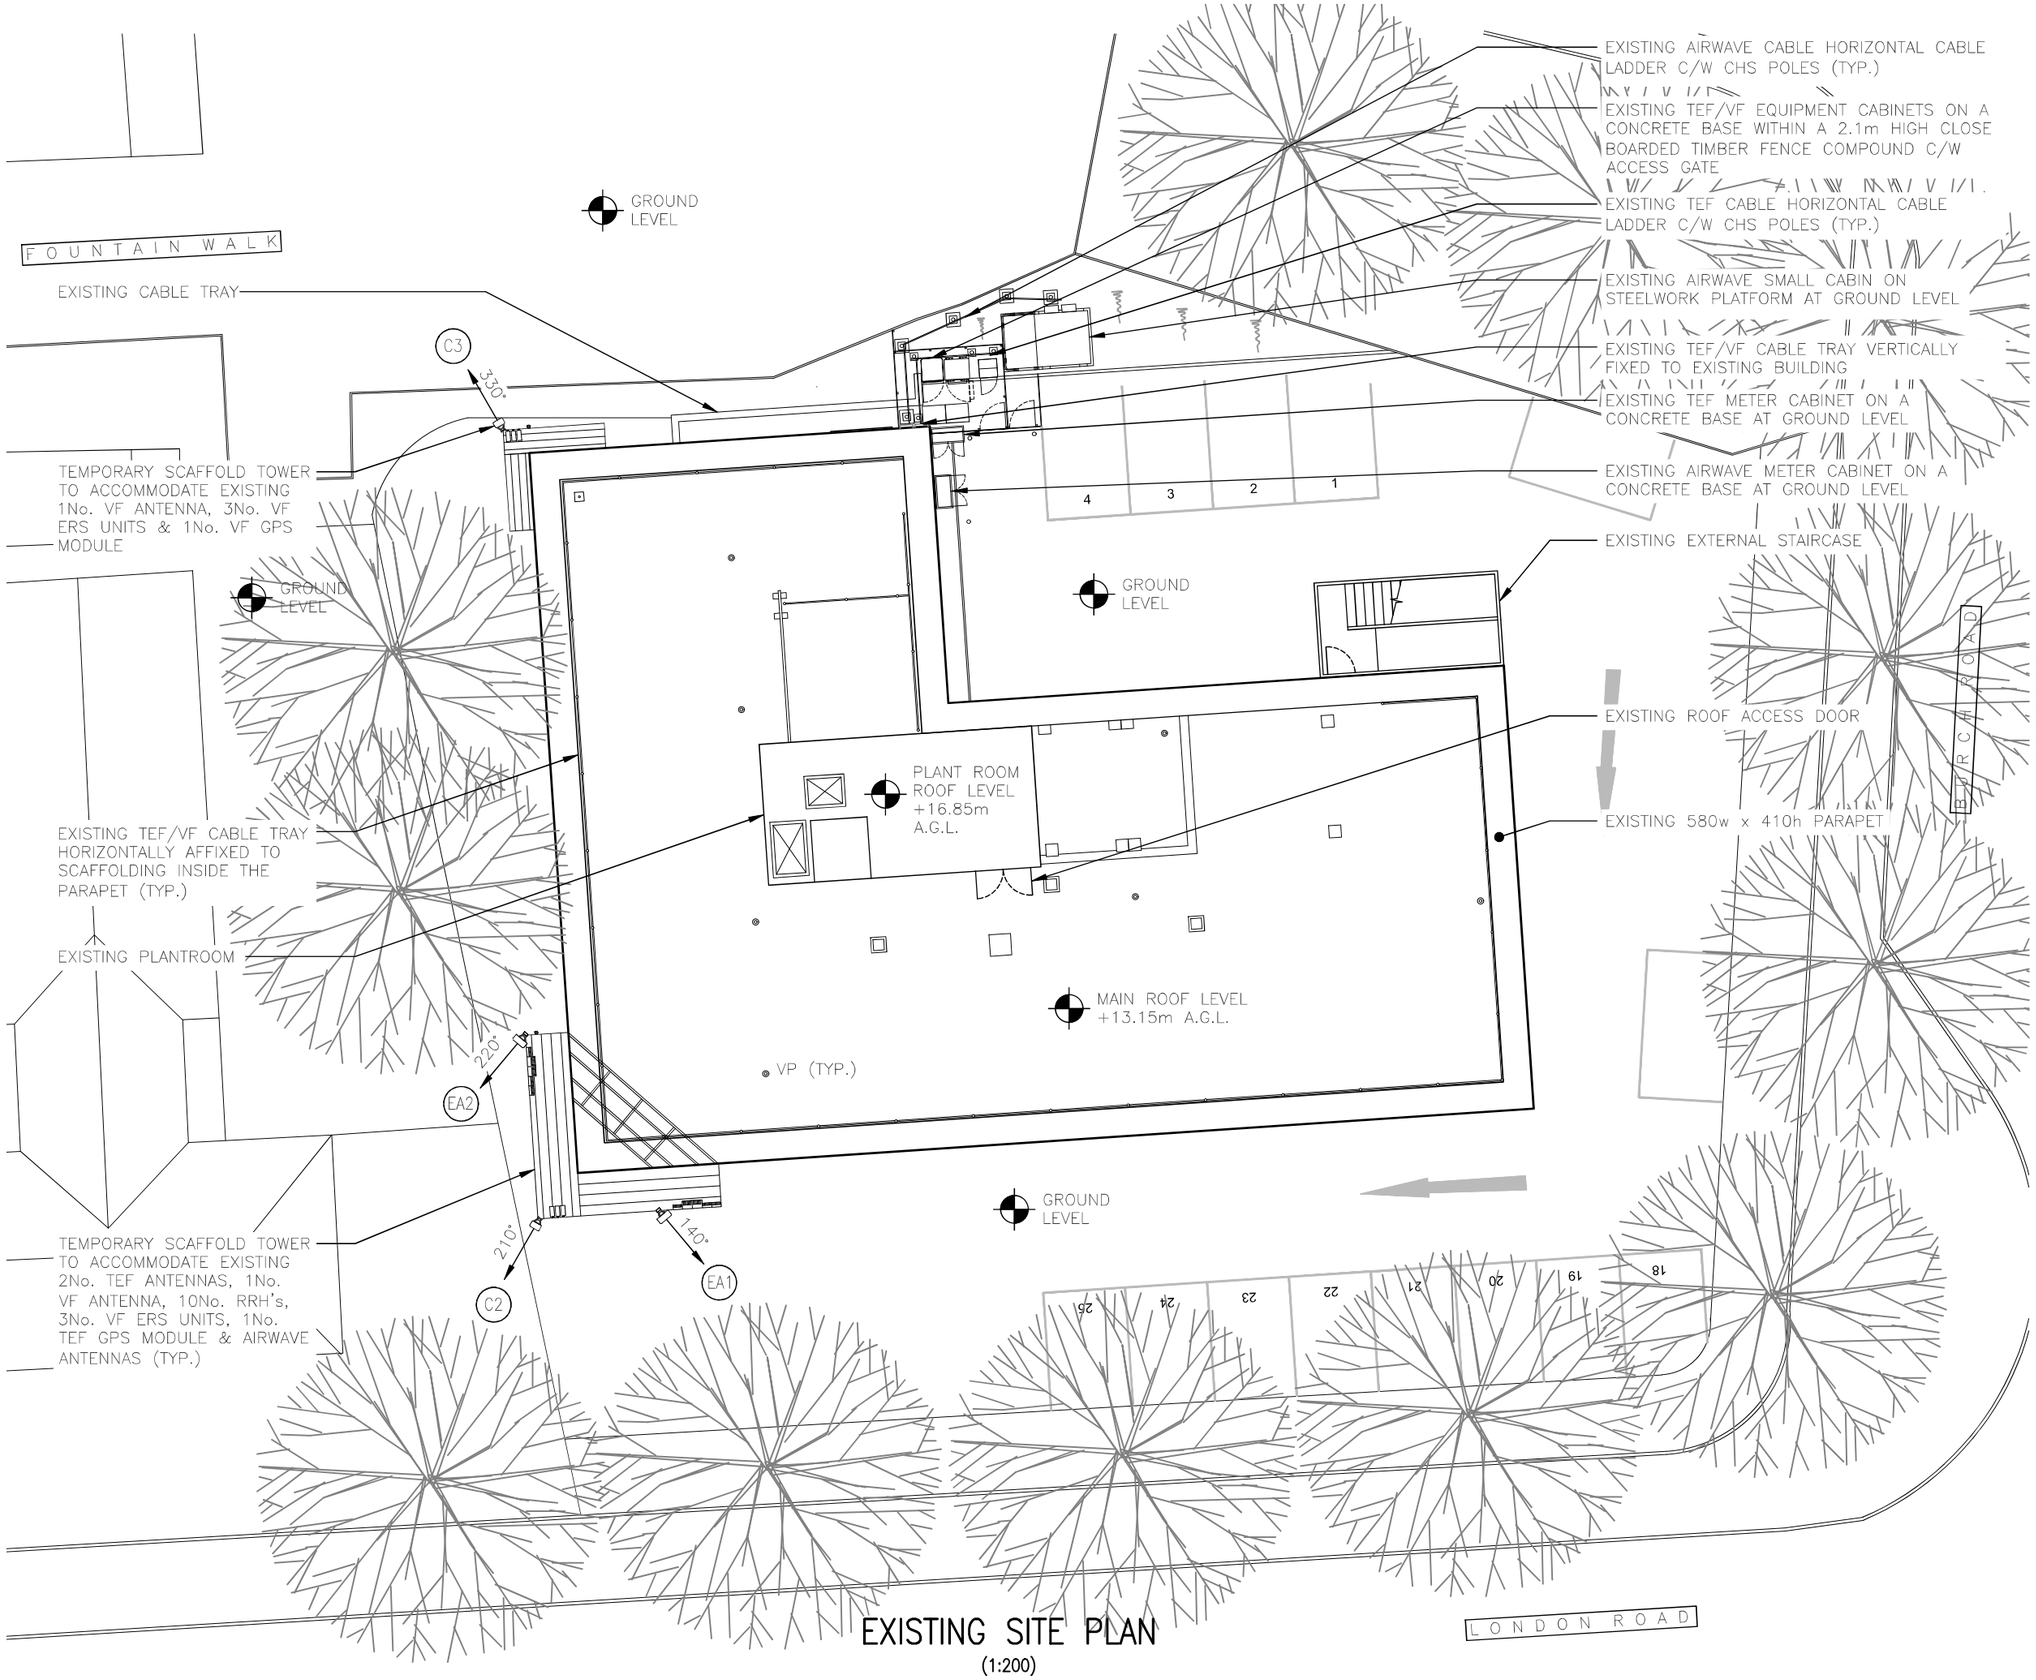


EXISTING SITE PLAN
(1:200)

ALL DIMENSIONS ARE IN mm UNLESS NOTED OTHERWISE

N.G.R E: 563679 N: 174128

NOTES:

REV	MODIFICATION	BY	CH	DATE
A	Issued for Approval	RP	KW	09.10.23

CLARKE telecom
Unit E, Madison Place, Northampton Road,
Manchester, M40 5AG
Tel: 0161 785 4500
Fax: 0161 785 4501
Web: www.clarke-telecom.com

cornerstone

Cell Name	Opt.
APEX HOUSE	A

Cell ID No

CORNERSTONE	VMO2	VF
13670137	4404	78905

Site Address / Contact Details

APEX HOUSE
BURCH ROAD
NORTHFLEET
KENT
DA11 9LE

Drawing Title: EXISTING SITE PLAN

Purpose of issue: PLANNING — Dwg Rev: A

Drawing Number: 200

Surveyed By:	Original Sheet Size:	Pack Issue:
KW	A3	A

Drawn:	Date:	Checked:	Date:
RP	09.10.23	KW	09.10.23