
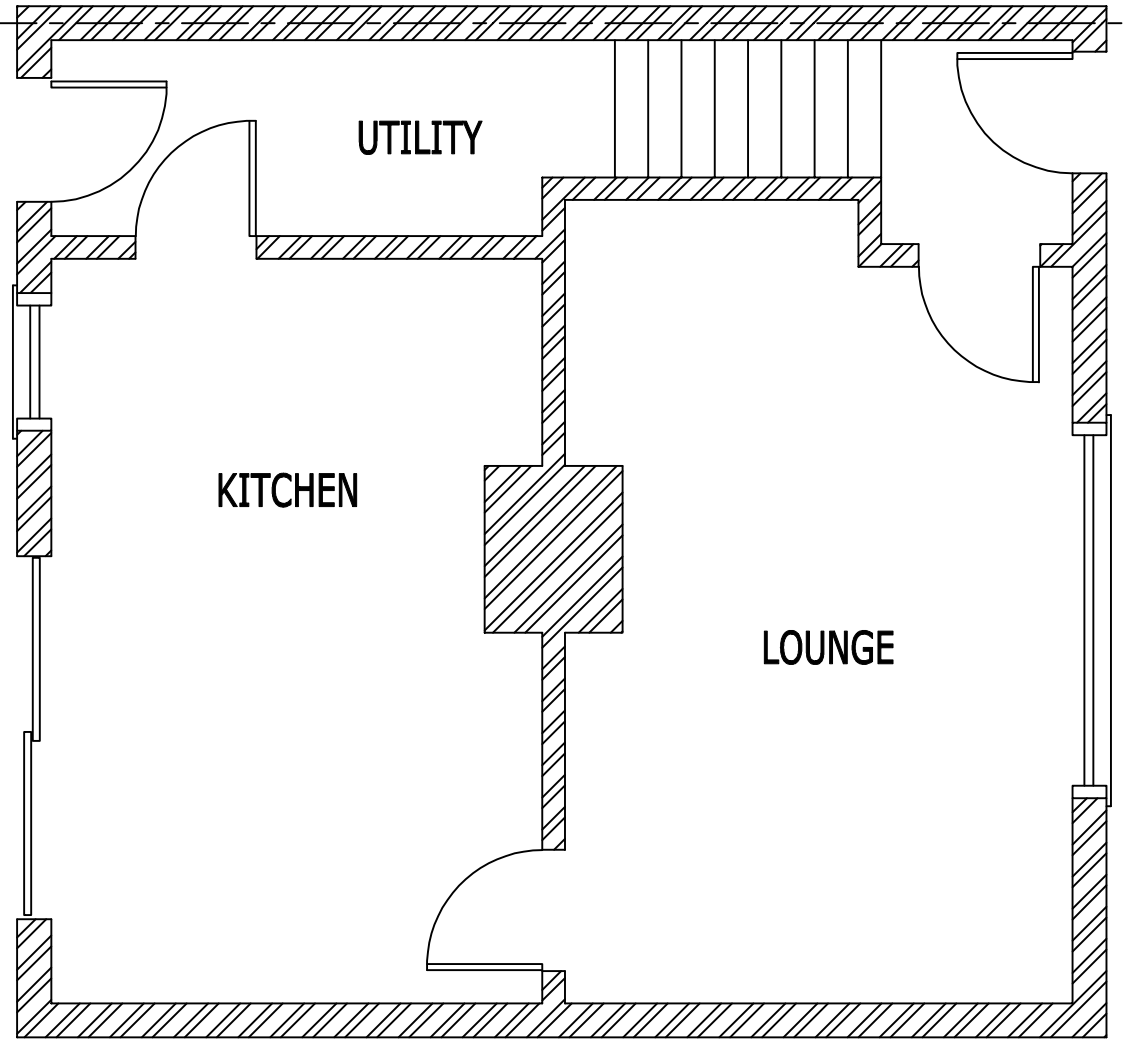


Existing Ground Floor Plan

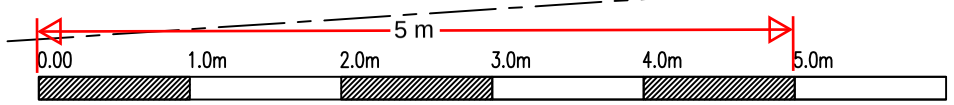

Client
Mr G Singh
102 St Hilda's Way
Gravesend
DA12 4AY

Drawing Title
Existing Ground Floor Plan

Description	Initial	Rev	Date

This drawing is copyright and may not be reproduced or made use of unless expressly agreed by the Design Team
All dimensions must be checked on site.

Drawing No.	Revision
2388-001	00
Scale 1:50@A3	Date Oct 23
Computer File No.	Project No.
Drawn By RB	Checked By
Coordinated By	Approved By