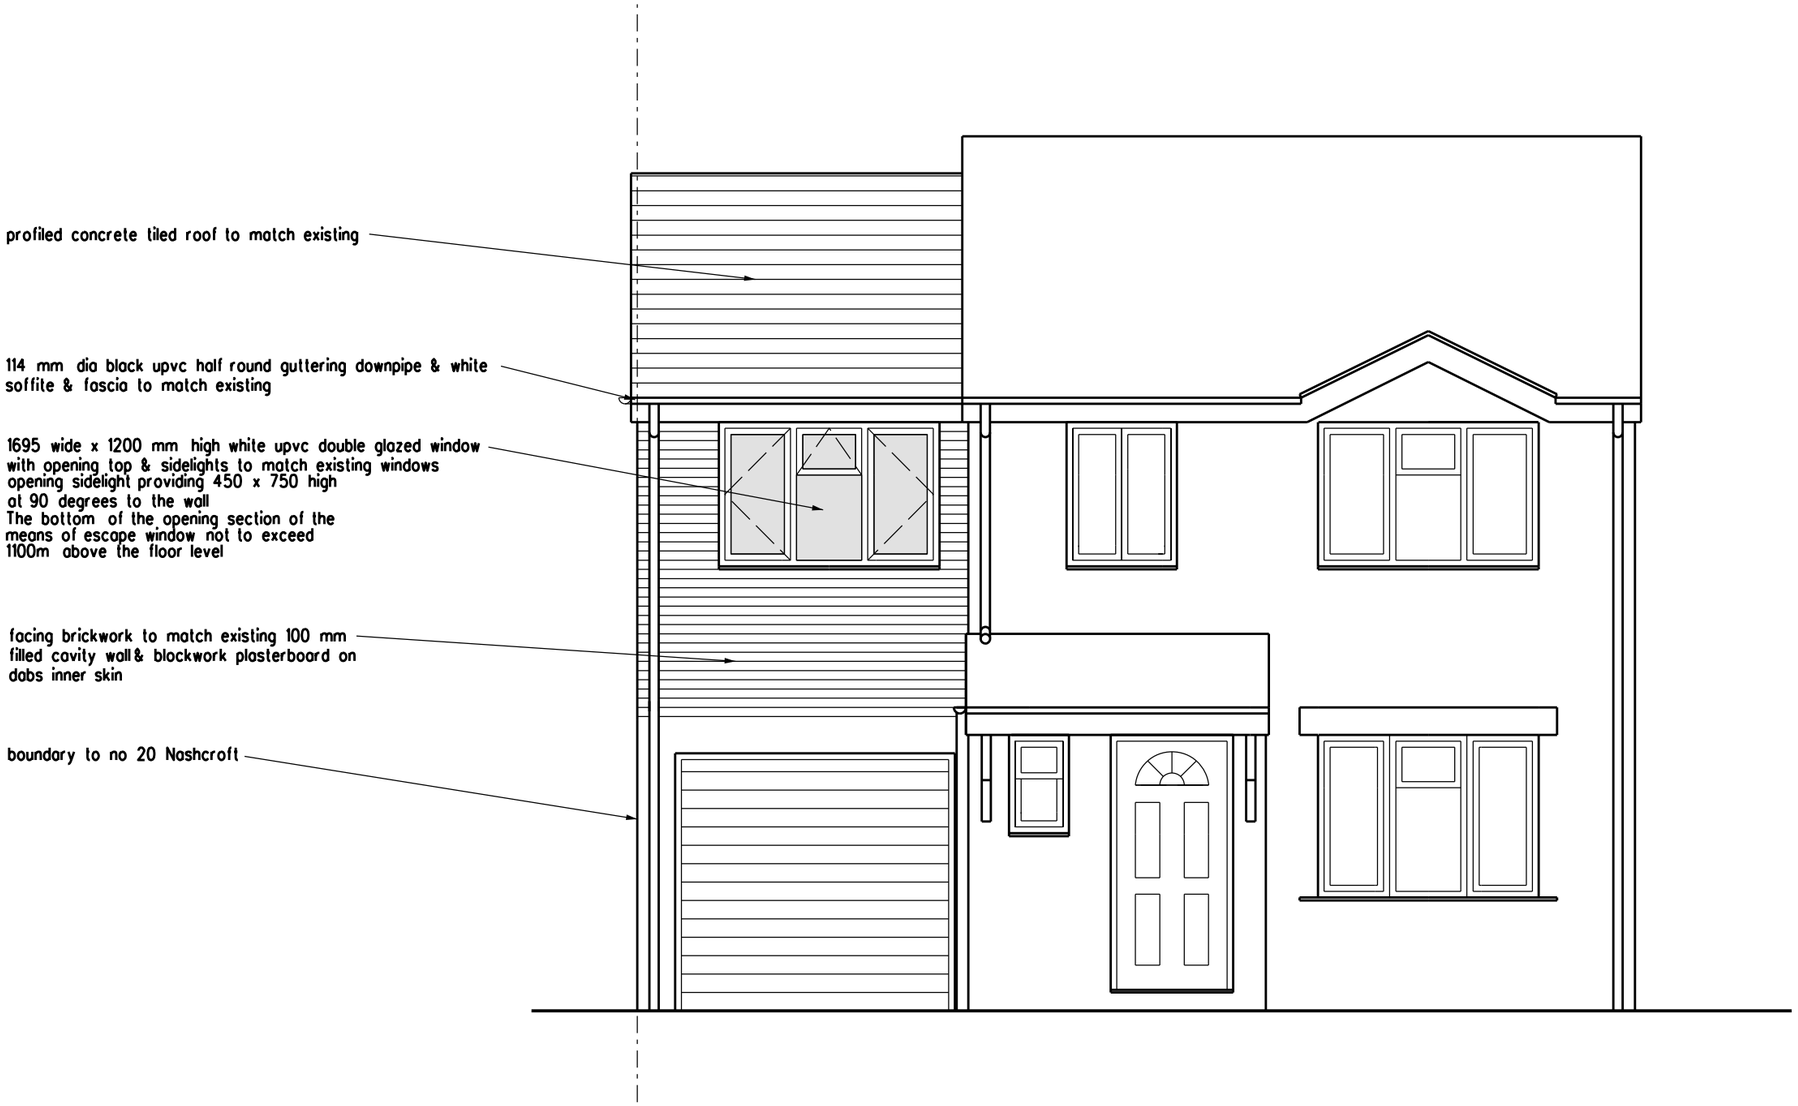



0 1 2 3 4 5 metres

PLANNING APPLICATION

REVISION DATE

ARCHITECT
TA ARCHITECTS
11 JOYDENS WOOD ROAD BEXLEY
KENT DA5 2HS Tel 07905 130591
ta140256@googlemail.com

JOB
PROPOSED SIDE EXTENSION
AT 20 NASHCROFT
NORTHFLEET DA11 8SY

DRAWING
PROPOSED FRONT ELEVATION

SCALE 1:50 AT A3

DATE MAY 2023

DRAWING NO. DG/06