
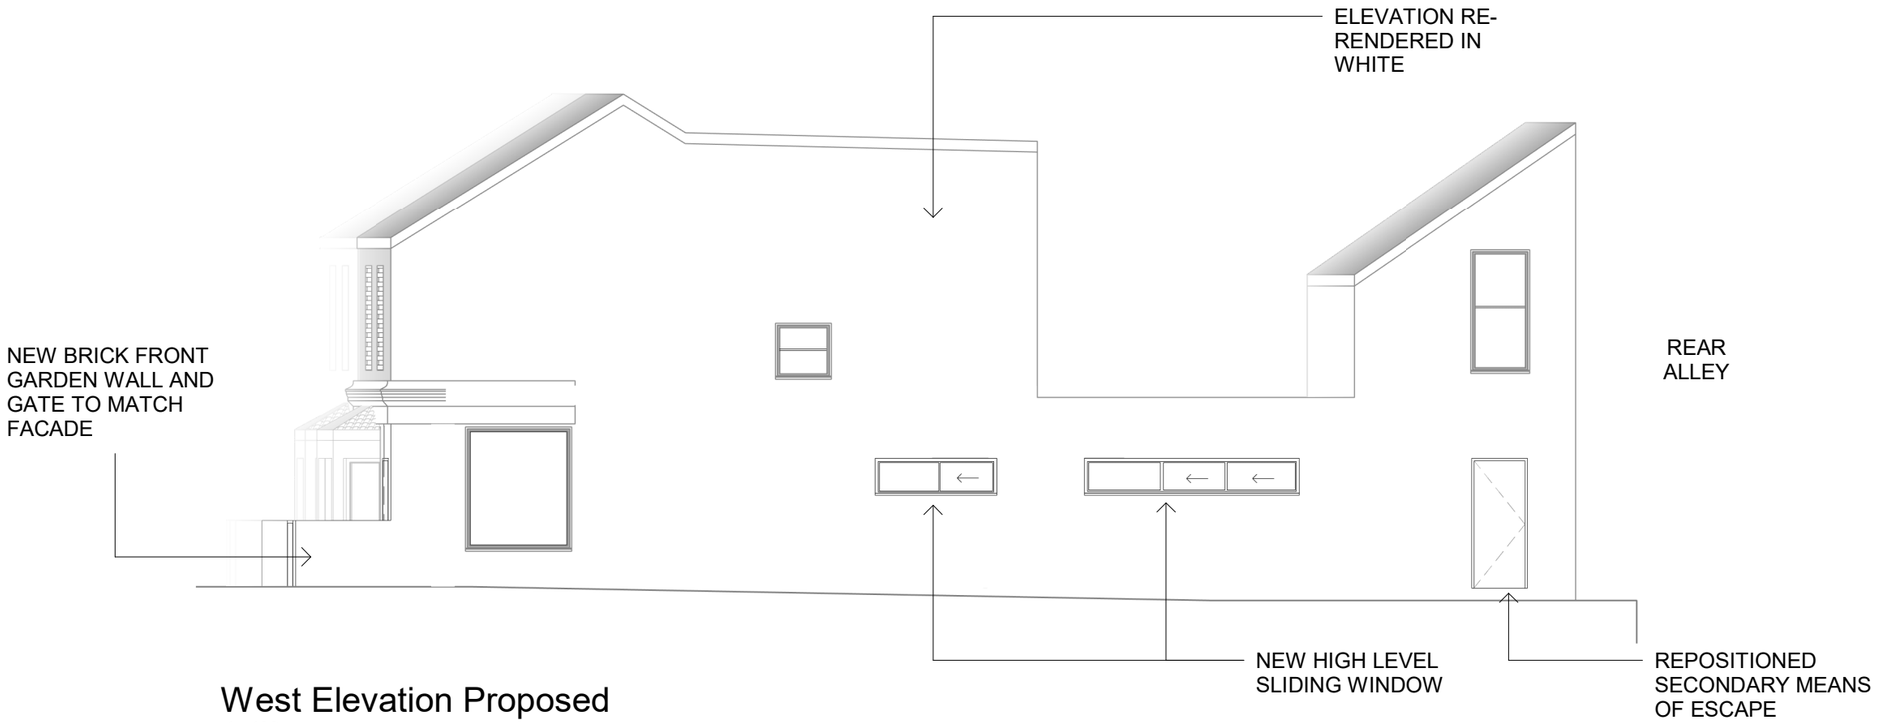


West Elevation Proposed
1 : 100

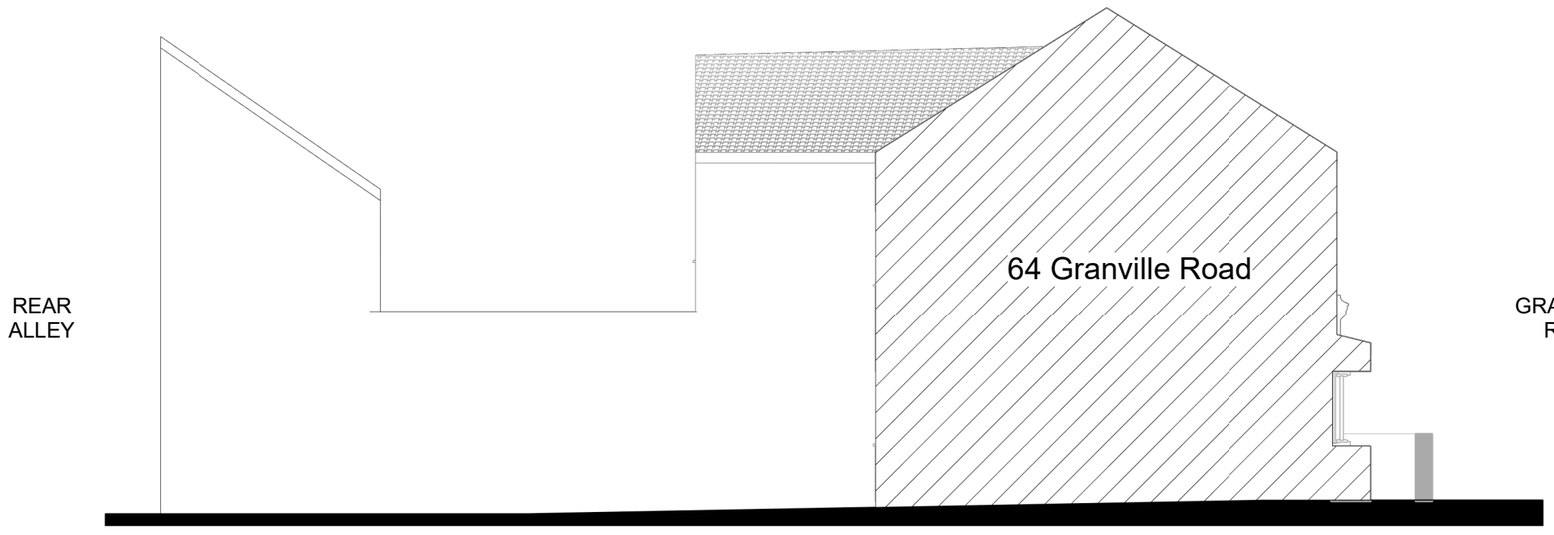

East Elevation Proposed
1 : 100

0 1 2 3 4 5 10
GRAPHIC SCALE: 1:100

REVISIONS

REV	DATE	DESCRIPTION
P0	24/05/23	Planning Submission
P1	30/05/23	Planning Submission Validation
P2	05/06/23	Planning Validation

NOTES:

CLIENT
Ms
Khalisha d'Souza
66 Granville Rd, Gravesend DA11 0JT

© COPYRIGHT. ALL RIGHTS RESERVED

THIS WORK IS COPYRIGHT AND CANNOT BE REPRODUCED OR COPIED IN ANY FORM OR BY ANY OTHER MEANS (GRAPHIC, ELECTRONIC OR MECHANICAL INCLUDING PHOTOCOPYING)
WITHOUT THE WRITTEN PERMISSION OF MSQUARED DESIGN LTD ANY LICENSE, EXPRESS OR IMPLIED, TO USE THIS DOCUMENT FOR ANY PURPOSE WHATSOEVER IS RESTRICTED TO THE TERMS OF THE AGREEMENT OR IMPLIED AGREEMENT BETWEEN MSQUARED DESIGN LTD AND THE INSTRUCTING PARTY.

USE FIGURED DIMENSIONS IN PREFERENCE TO SCALED. CHECK ALL DIMENSIONS ON SITE BEFORE FABRICATION OR SETTING OUT

M SQUARED

PROJECT NAME
66 Granville Road

DRAWING TITLE
Proposed Elevations

STATUS	PROJECT No.	
For Planning	0024	
DATE	**SCALE**	**SIZE**
05/20/23	1 : 100	A3

DRAWN	CHECKED	APPROVED
MR	MB	MB

PROJECT	ORIGIN.	ZONE	LEVEL	TYPE	ROLE	DRAWING	REV
GRA-MSQ-ZZ-ZZ-DR-A-1101							