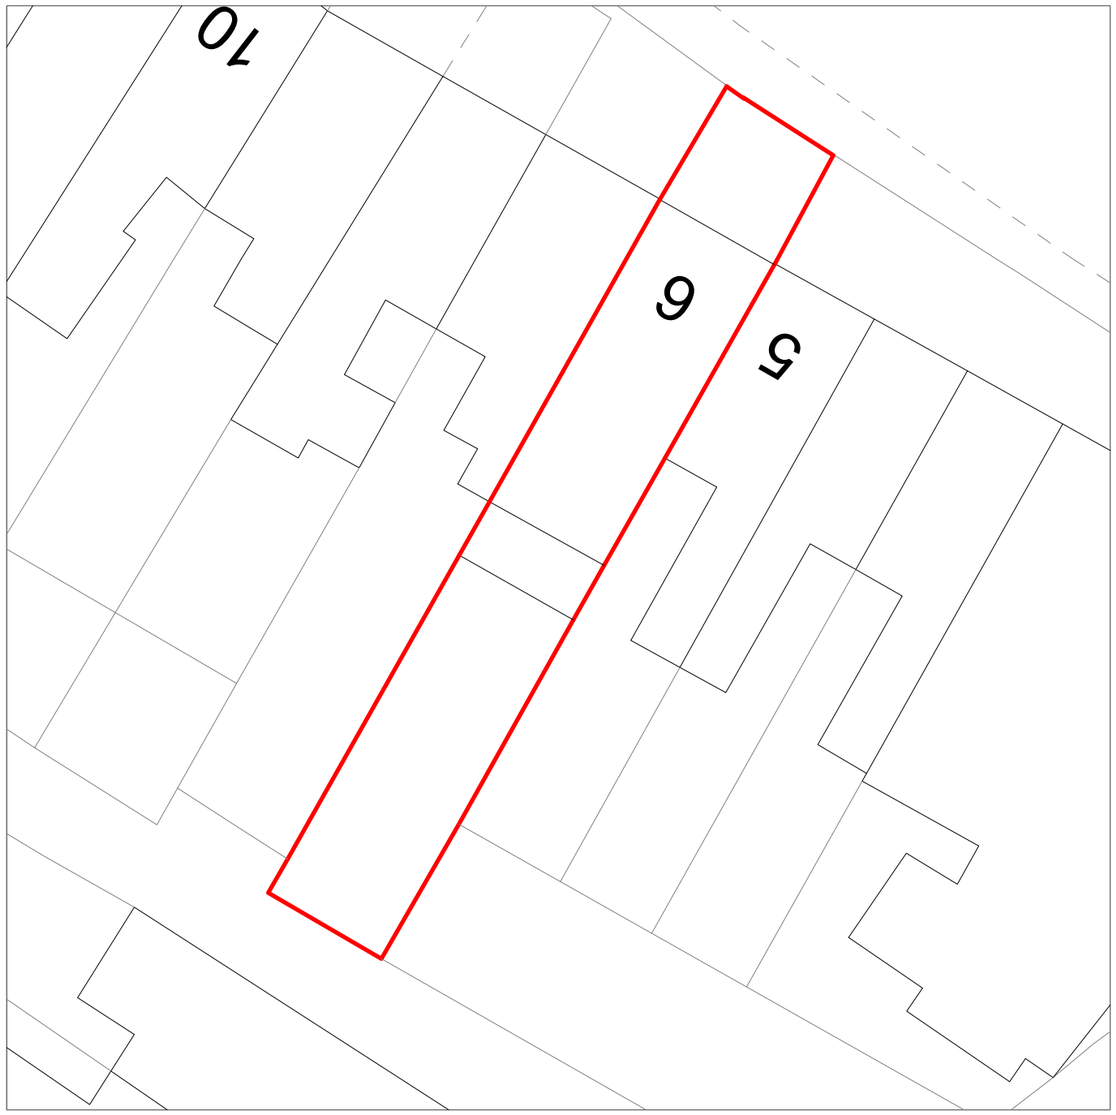

Existing Site Plan

1 : 200

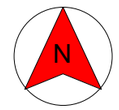

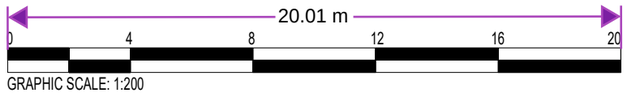

GRAPHIC SCALE: 1:200

No.	Description	Date

6 Stonebridge Rd, Northfleet, Gravesend DA11 9DR

Existing Site Plan

Client: Mr R Mathusan

REF: .

REV:

Date: Apr 2025

Sheet number: PL/6SR/SD105

Scale (@ A3): 1 : 200

Drawn: MMK

Checked by: TK

Sanaa Designs
Email - sanaadesigns@outlook.com
Mobile - 07583 437570