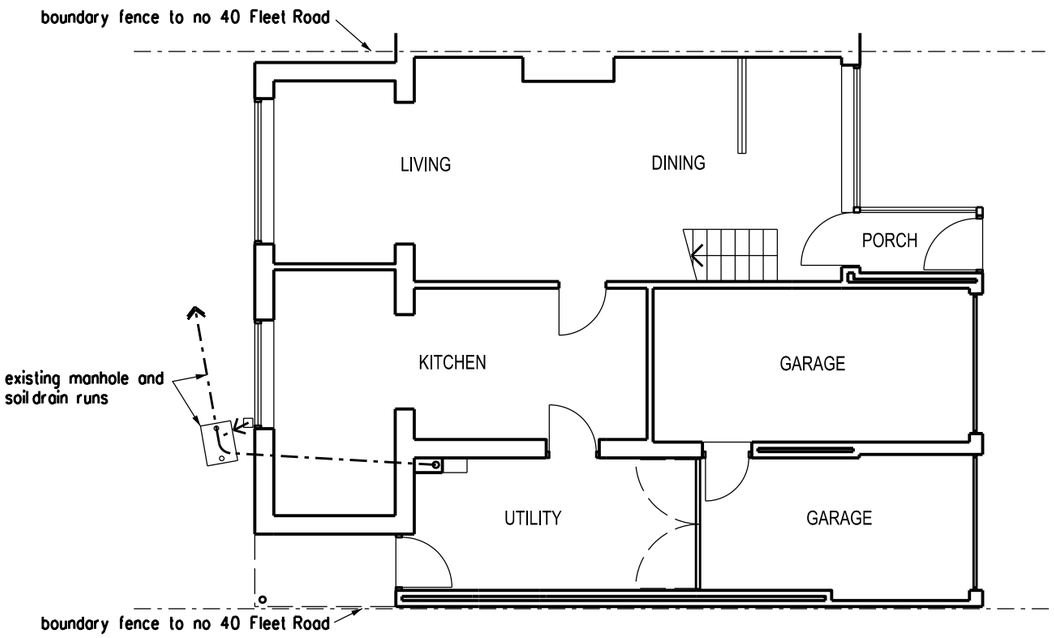

GROUND FLOOR PLAN

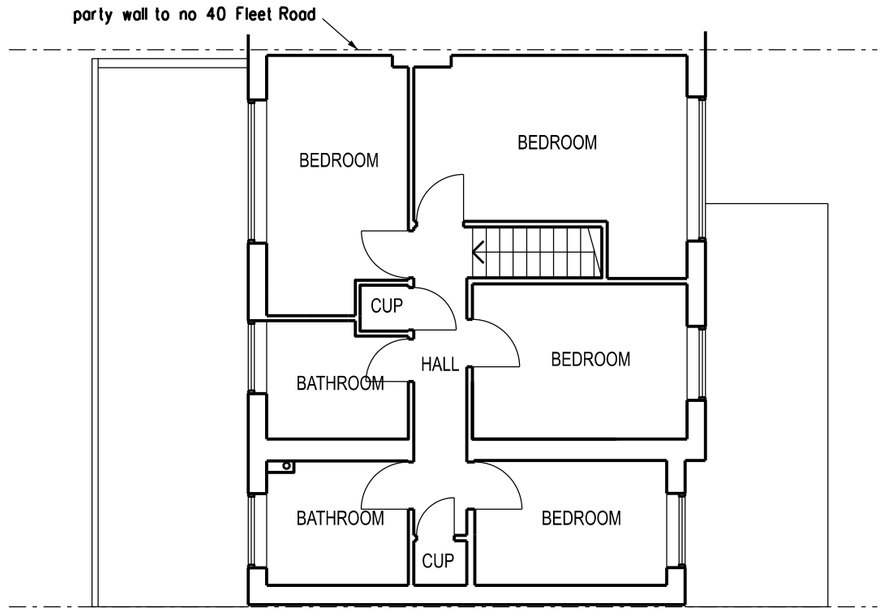

FIRST FLOOR PLAN

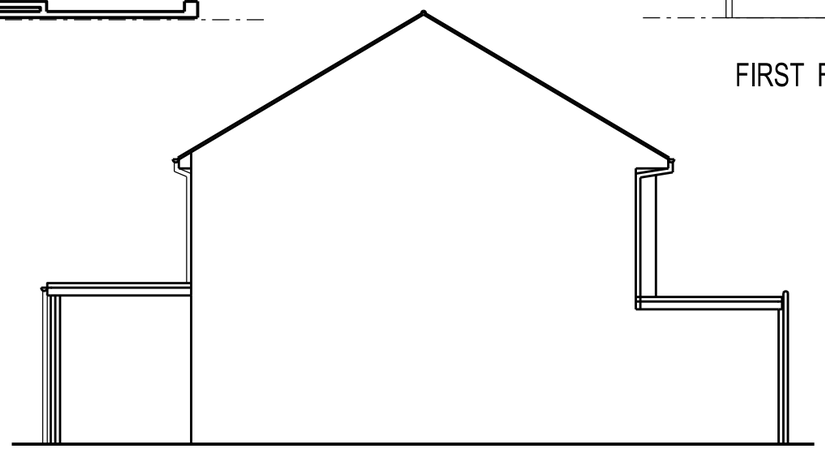

SIDE ELEVATION FACING No 11 ST BOTOLPH ROAD

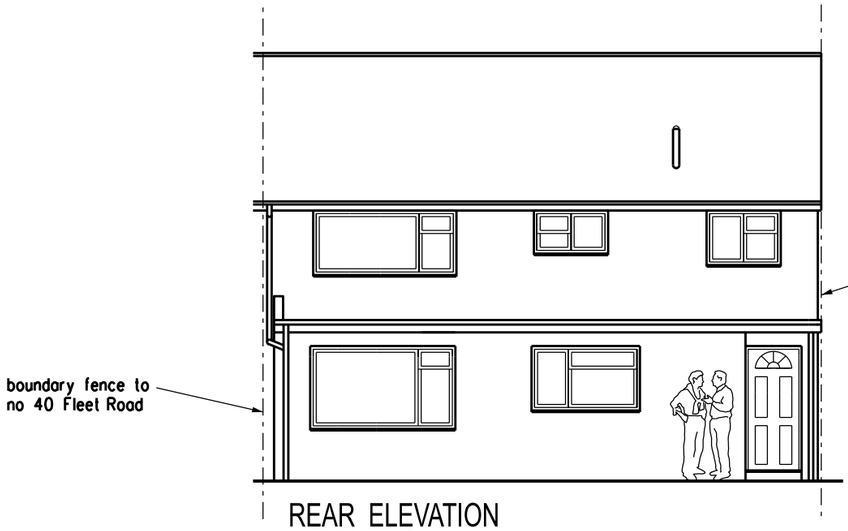

REAR ELEVATION

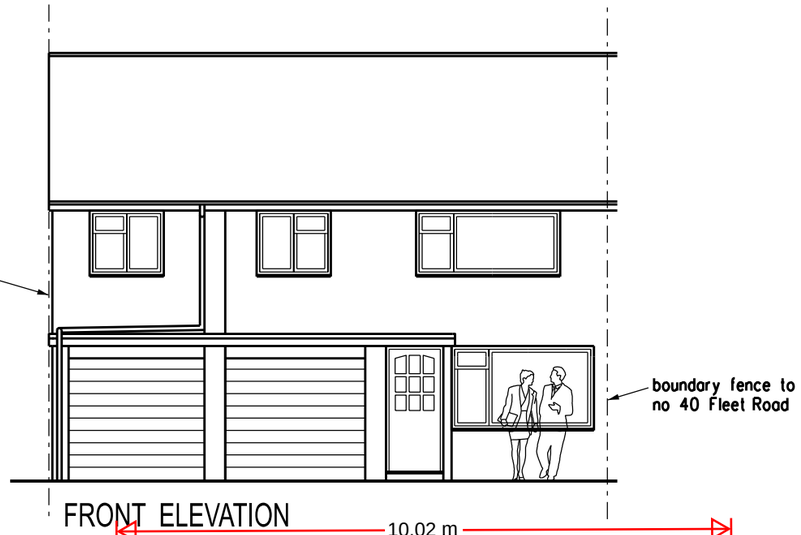

FRONT ELEVATION

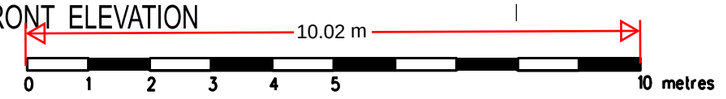

PLANNING APPLICATION

REVISION DATE

ARCHITECT
TA ARCHITECTS
11 JOYDENS WOOD ROAD BEXLEY
KENT DA5 2HS Tel 07905 130591
ta140256@googlemail.com

JOB
PROPOSED CONVERSION AND ALTERATIONS
AT 40 FLEET ROAD
NORTHFLEET DA11 8EE

DRAWING
EXISTING GROUND & FIRST FLOOR PLANS AND ELEVATIONS

SCALE 1:100 AT A3
DATE AUG 2025

DRAWING NO.
AK/03