
| | |
|---|---|
| COMPANY OF ORIGIN | ARCHITECTS DRAWING No. |
| mka architects | 2327/201 |
| ORIGINAL FILE NAME | 2327 Ground Floor Plan |
| ORIGINAL DRAWING TITLE | REV. / DATE RECEIVED |
| Ground Floor Plan | F / 26/07/22 |


FOR CONTINUATION SEE DRG. No. EBS 2022/1

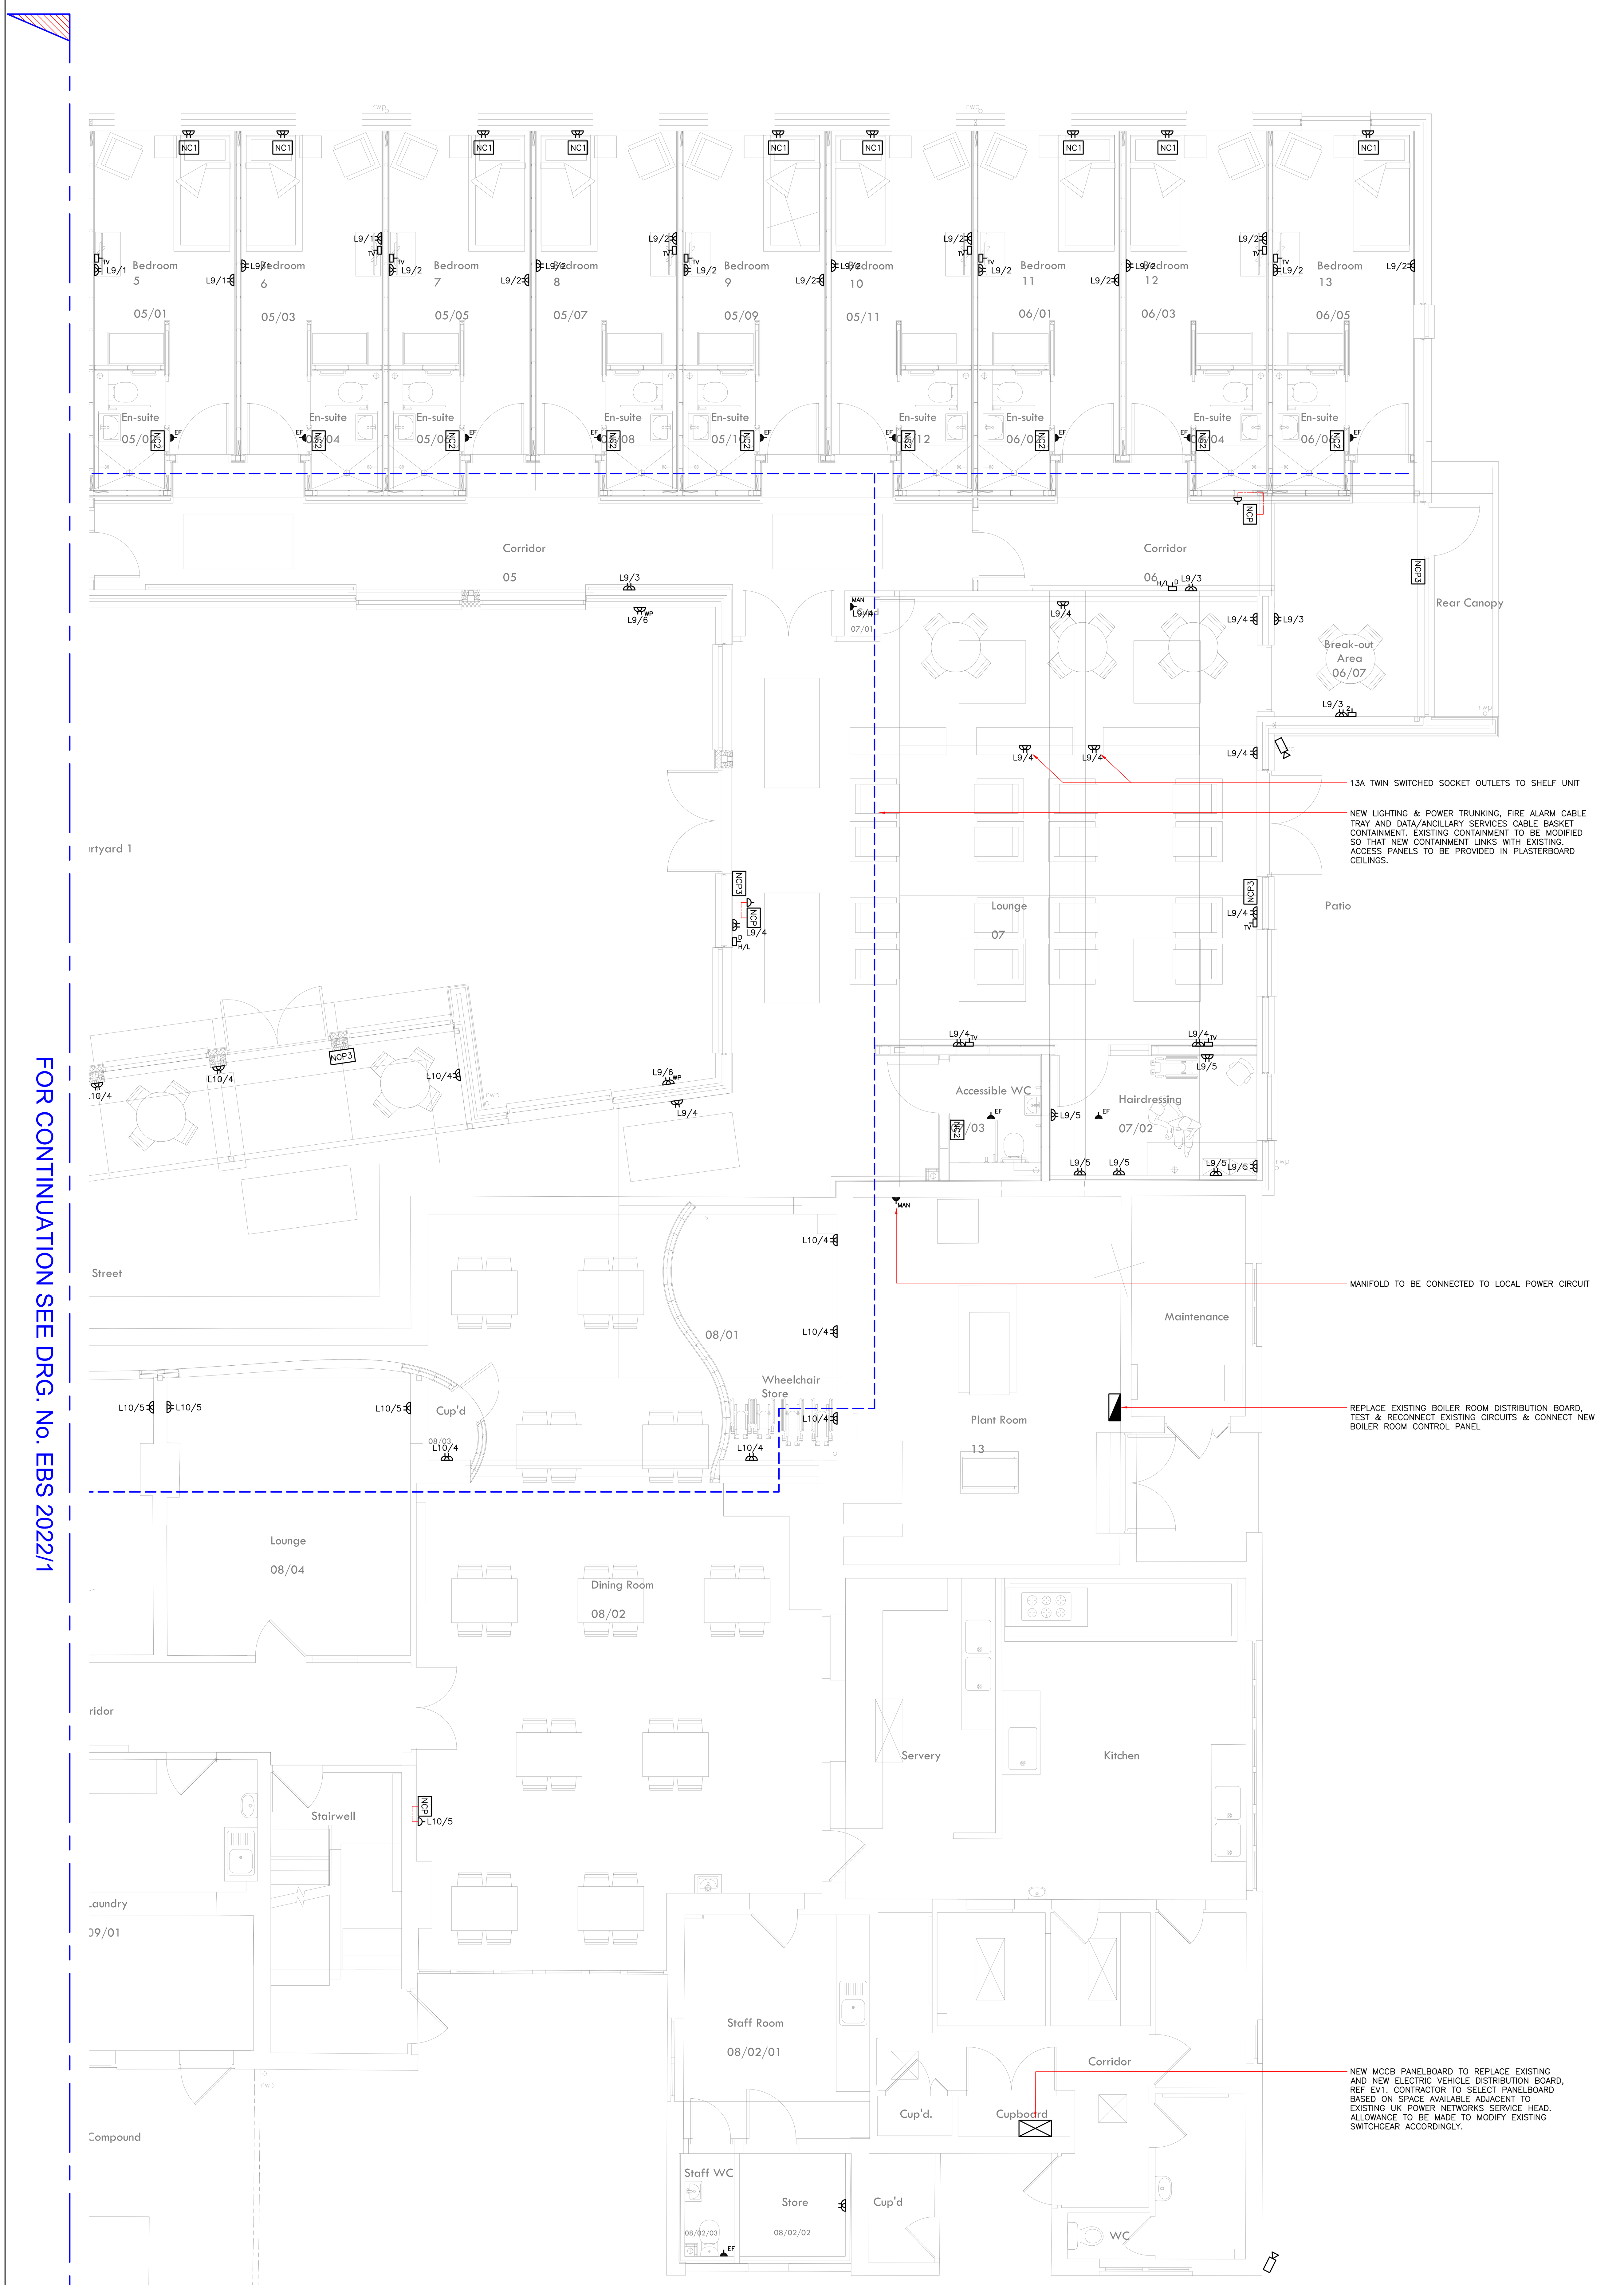


## Schedule Of Symbols

| Symbol | Description |
|---|---|
| NCP | NURSE CALL PANEL GENERALLY AT HL WITH SINGLE SOCKET OUTLET ADJACENT. |
| NC1 | NURSE CALL POINT WITH ORANGE PATIENT, GREEN ATTEND, RED EMERGENCY AND GREY RESET CALL BUTTONS WITH JACK SOCKET AND REMOTE PATIENT CALL HANDSET |
| NC2 | AS NC1 BUT ORANGE PULL CORD INSTEAD OF REMOTE PATIENT CALL HANDSET. |
| NCP3 | NURSE CALL POINT ATTACHED TO DOOR WITH RED EMERGENCY, GREY RESET AND FOB READER. |
| | WIRELESS RECEIVER PANELS AND SINGLE SOCKET OUTLETS TO BE PROVIDED AT DESIGNATED LOCATIONS IN BUILDING AS REQUIRED BY SPECIALIST. STAFF TO BE PROVIDED WITH FOBS (QUANTITY TBC BY CLIENT). |
| | DUAL DATA OUTLET AT SSO HEIGHT |
| H/L | HIGH LEVEL DATA POINT FOR WIRELESS ACCESS POINT. LOCATIONS TO BE DETERMINED BASED ON IT SPECIALIST DATA SURVEY |
| | 13A TWIN SWITCH SOCKET OUTLET – WP DENOTES WEATHERPROOF SOCKET |
| | 13A SINGLE SWITCH SOCKET OUTLET |
| | 13A SWITCH FUSED CONNECTION UNIT WITH FLEX OUTLET |
| TV | TV OUTLET |
| VE | VIDEO ENTRY UNIT WITH INTEGRAL KEYPAD FOR STAFF USE. LINKED TO FA SYSTEM |
| DR | VIDEO ENTRY DOOR RELEASE HANDSET FOR REMOTE RELEASE OF DOORS. |
| KP | ELECTRONIC ACCESS CONTROL KEYPAD FOR STAFF USE. LINKED TO FA SYSTEM |
| G | GREEN BREAK GLASS UNIT WITH KEY SWITCH FOR ACCESS CONTROLLED DOORS |
| M | MAGLOCKS FOR ACCESS CONTROL SYSTEM |
| | CCTV CAMERA |

SCALEBAR 1:100 — 0m 1m 2m 3m 4m 5m 6m 7m 8m 9m 10m
SCALEBAR 1:50 — 0m 1m 2m 3m 4m 5m
SCALEBAR 1:20 — 0m 1m 2m

## Notes

1. THIS DRAWING SHALL BE READ IN CONJUNCTION WITH THE SPECIFICATION AND ALL OTHER ENGINEERING AND ARCHITECTURAL DRAWINGS.
2. EXACT POSITIONS AND MOUNTING HEIGHTS OF ALL EQUIPMENT TO BE AGREED WITH THE ARCHITECT BEFORE THE INSTALLATION IS COMMENCED.

| Rev | Date | Notes | Dwn | Chk |
|---|---|---|---|---|
| T3 | 25.04.23 | SCALEBARS ADDED | NL | MD |
| T2 | 19.08.22 | TENDER ISSUE | CH | MD |
| T1 | 27.07.22 | TENDER ISSUE | JP | MD |

Project
HEVERCOURT RESIDENTIAL
HOME REFURBISHMENT

Client
MR & MRS GILMOUR

Title
PROPOSED SMALL POWER &
ANCILLARY SERVICES LAYOUT


NORMAN BROMLEY
PARTNERSHIP
Consulting Engineers
Bridge House,
97-101 High Street,
Tonbridge,
Kent. TN9 1DR
Tel. No. (01732) 773737
Fax No. (01732) 773353
Email: mail@normanbromley.co.uk


| Scale | Date | Drawn | Approved |
|---|---|---|---|
| 1:50@A0 | MAR'22 | CH | MD |

Drawing No.
EBS 2022/2

Rev.
T3