
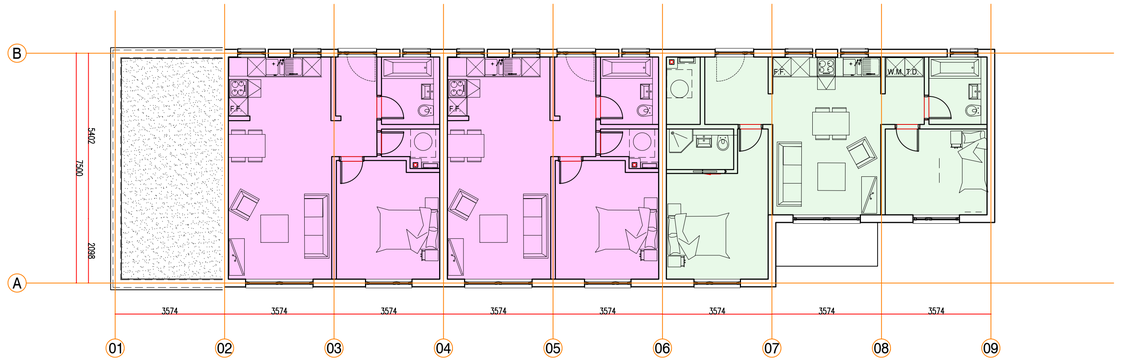



3 BLOCK B - SECOND FLOOR PLAN

Scale: 1:100 @A1

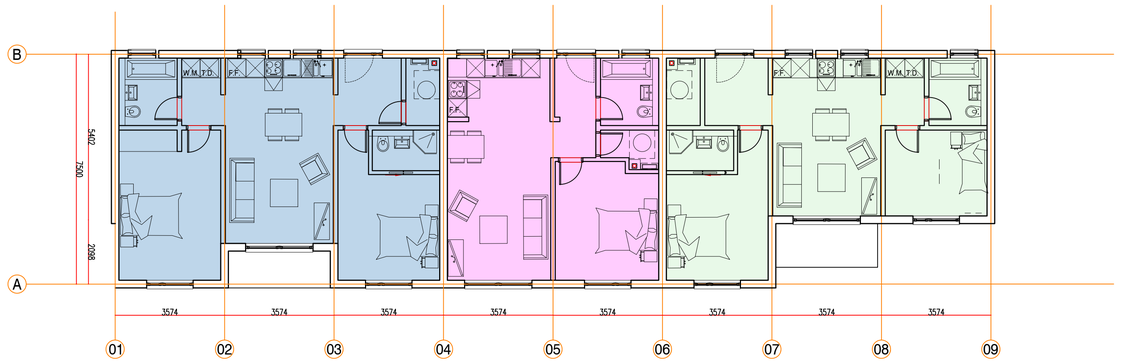

2 BLOCK B - FIRST FLOOR PLAN

Scale: 1:100 @A1

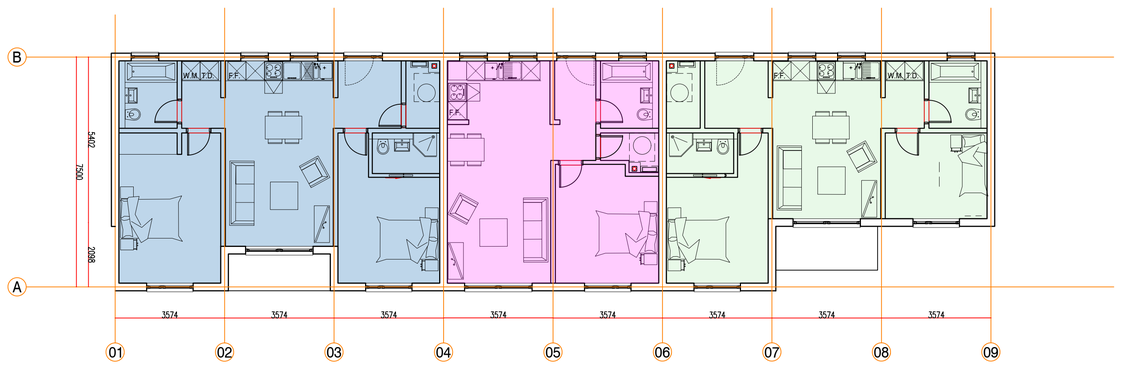

1 BLOCK B - GROUND FLOOR PLAN

Scale: 1:100 @A1

key

- ONE BED (ASSISTED LIVING)
- ONE BED TWO PERSON
- TWO BED THREE PERSON
- TWO BED FOUR PERSON


Client:

IMPACT CAPITAL GRAVESHAM LTD.

Notes:
1. Do not scale from this drawing.
2. Site verify all dimensions and levels prior to construction.
3. Report all discrepancies to the Drawing Originator immediately.
4. This drawing is to be read in conjunction with all relevant documents and drawings.

Revisions

Rev	Date	Description	Drn	Chk'd

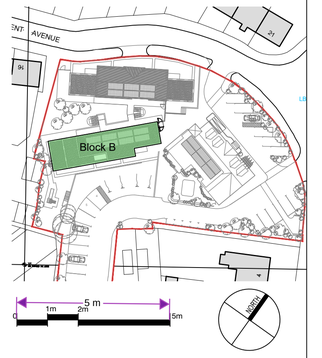

Drawing Originator

atelier - sm (architects)
CHARTERED ARCHITECTS & DESIGNERS
atelier - sm (architects) Ltd
Suite 10/11, Essex House, Station Lane, Upminster, RM14 2SJ
Tel: +44 (0)1708 988 295 Email: info@atelier-sm.co.uk

Drawing Status

PLANNING ISSUE

Project Name

KESSON HOUSE

Drawn by	Drawn Date	Checked by	Checked Date
ATELIER	22/03/2024	-	-

Scale

1:100 @ A1

Title — Original drawing sheet is A1

GENERAL ARANGEMENT
BLOCK B
GROUND - SECOND

Discipline	Project	Subject	Area	Drawing Number	Revision
A	-21251-	P	- NB -	221	P7