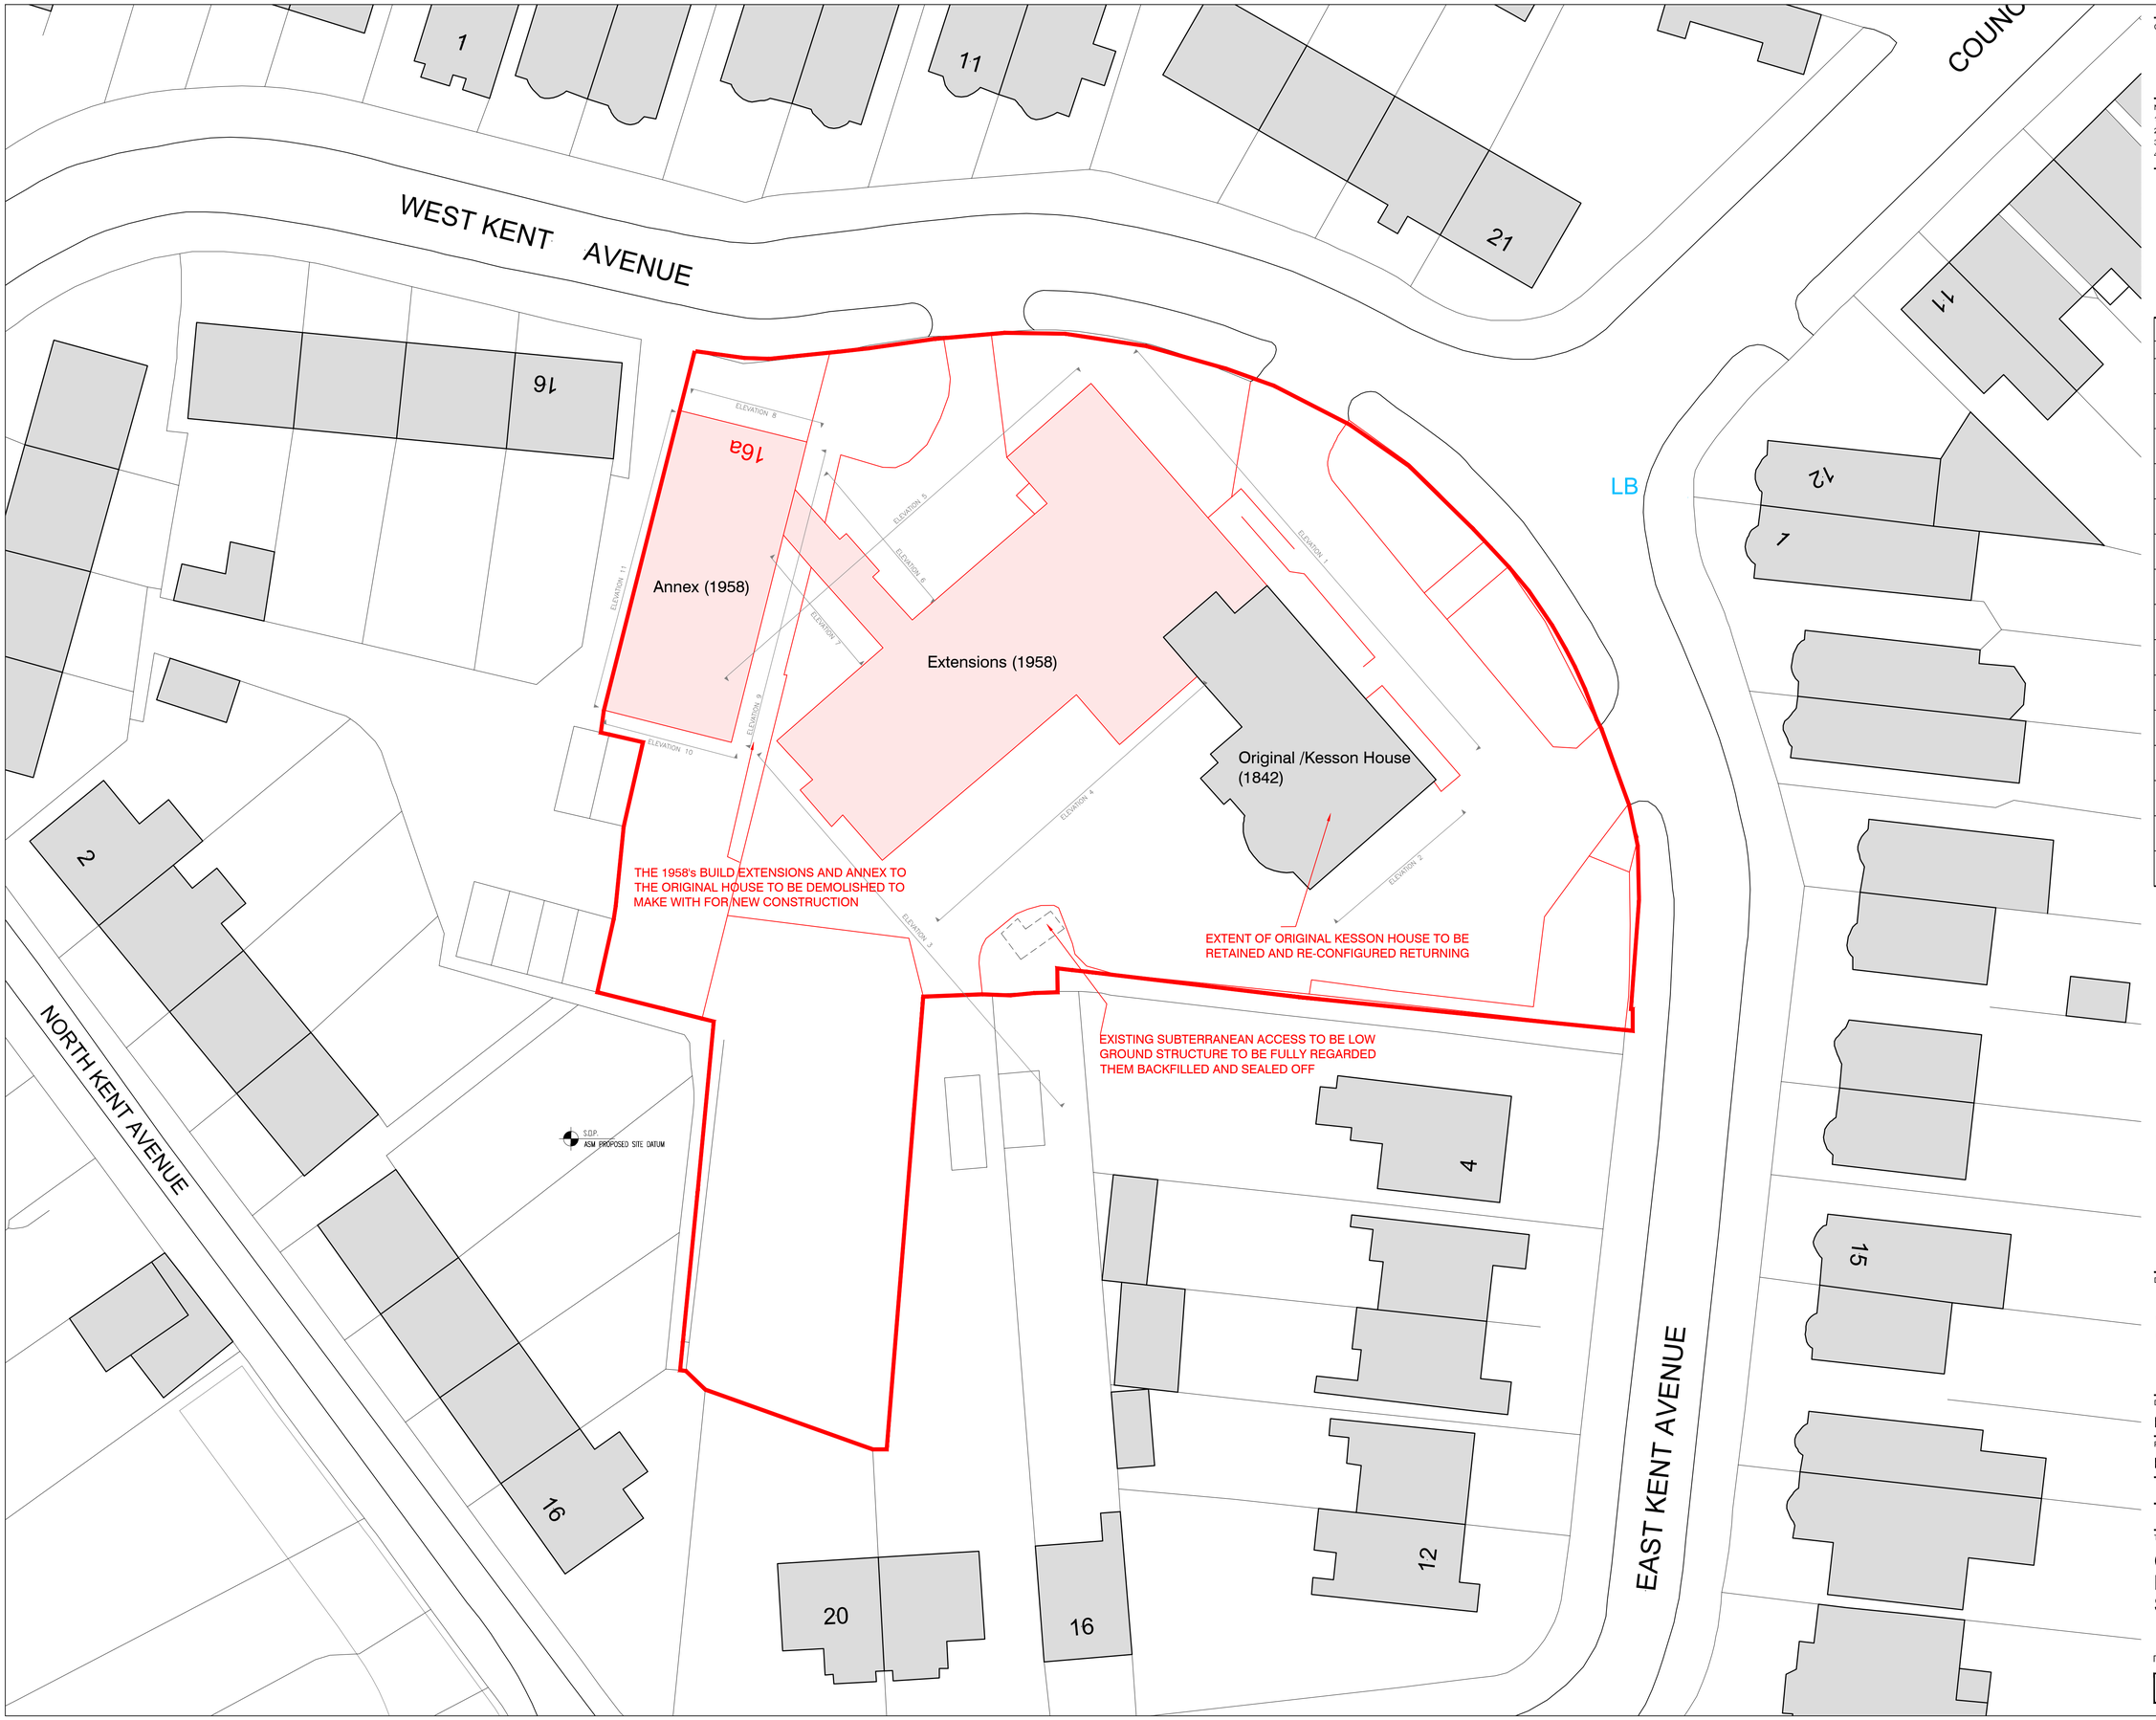


Client:

IMPACT DEVELOPMENTS GRAVESEND Ltd.

Notes:
1. Do not scale from this drawing.
2. Site verify all dimensions and levels prior to construction.
3. Report all discrepancies to the Drawing Originator immediately.
4. This drawing is to be read in conjunction with all relevant documents and drawings.

Revisions

Rev	Date	Description	Drn	Chk'd

FOR ELEVATIONS REFER TO DRAWING;
A-21251-P-ML-105 & 106

0 2m 4m 9.99 m 10m

NORTH

Drawing Originator

atelier - sm (architects)
CHARTERED ARCHITECTS & DESIGNERS
atelier - sm (architects) Ltd
Suite 10/11, Essex House, Station Lane, Upminster, RM14 2SJ
Tel: +44 (0)1708 988 295 Email: info@atelier-sm.co.uk

Drawing Status

PLANNING P7

Project Name

KESSON HOUSE

Drawn by	Drawn Date	Checked by	Checked Date
ATELIER	-	-	-

Scale
1:200 @ A1

Title Original drawing sheet is A1

GENERAL ARANGEMENT EXISTING SITE PLAN SHOWING DEMOLITIONS

Discipline	Project	Subject	Area	Drawing Number	Revision
A	-21251-	P	- 00 -	100	-