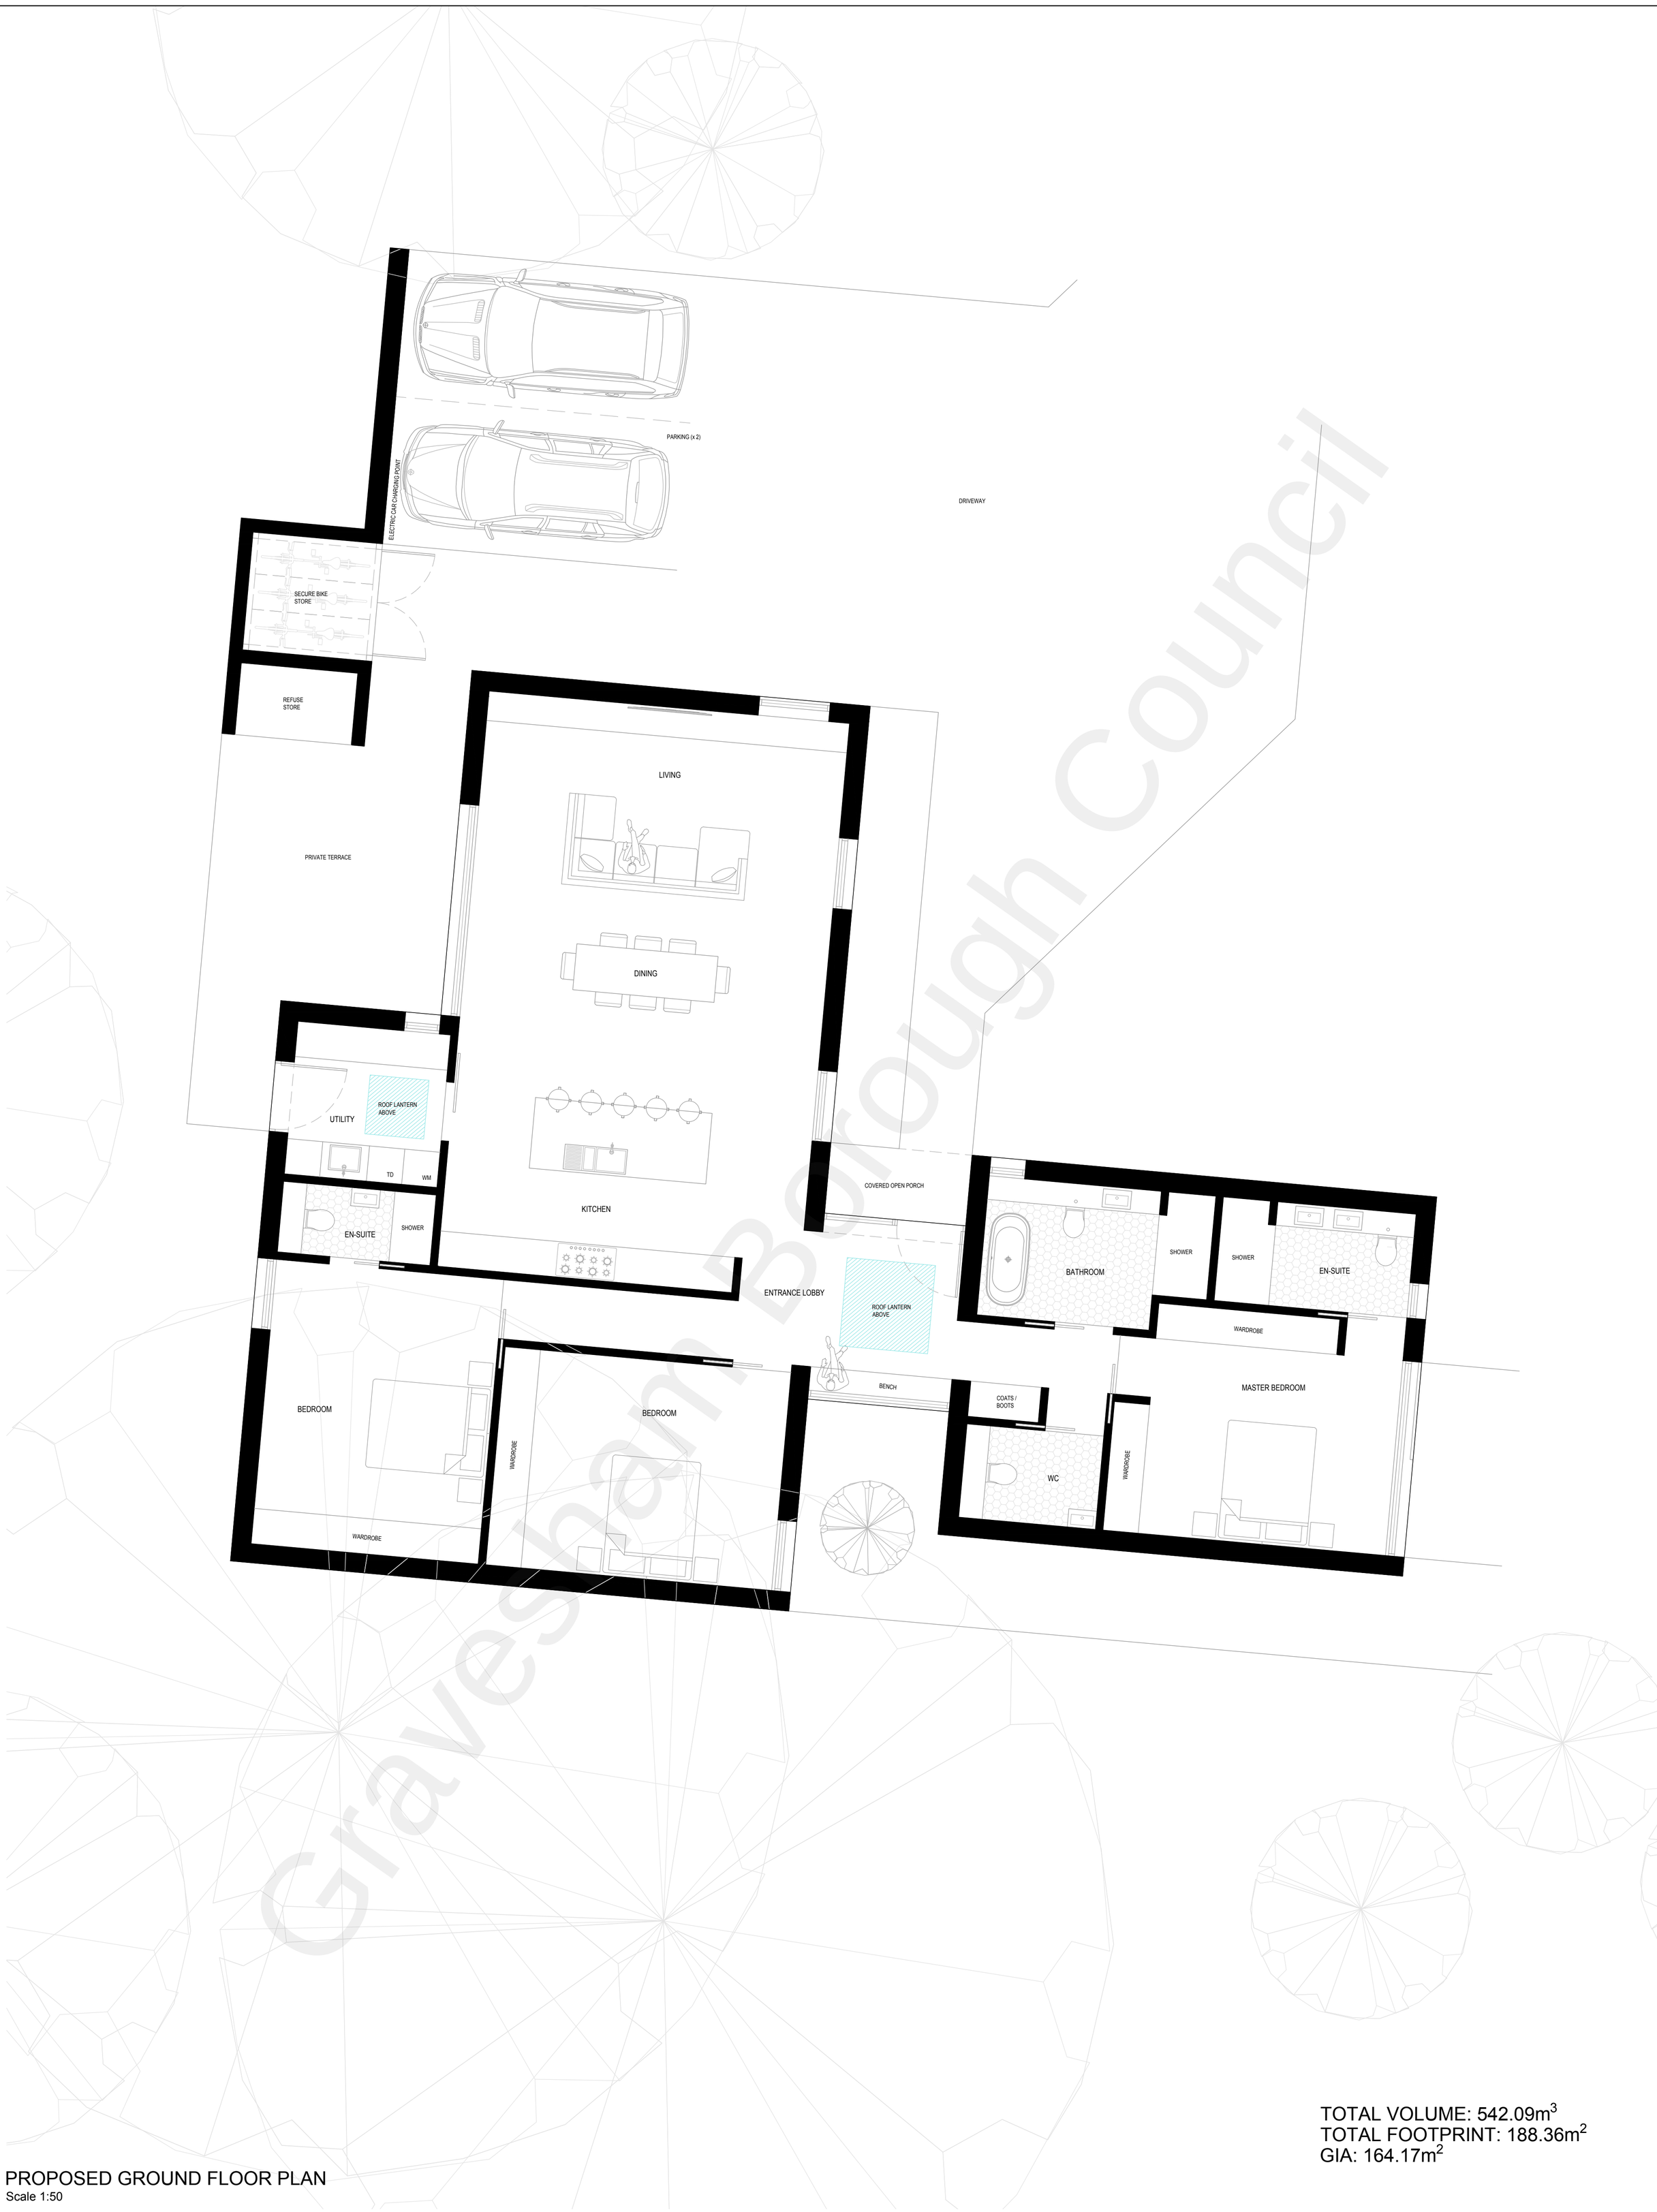


TOTAL VOLUME: 542.09m^3
TOTAL FOOTPRINT: 188.36m^2
GIA: 164.17m^2

PROPOSED GROUND FLOOR PLAN

Scale 1:50

Gravesham Borough Council

Notes

Do Not Scale (unless for the purposes of planning).
Report all discrepancies, errors and omissions.
Verify all dimensions on site before commencing any work on site or preparing shop drawings.
All materials, components and workmanship are to comply with the relevant British Standards, Codes of Practice, and appropriate manufacturers recommendations that from time to time shall apply.
For all specialist work, see relevant drawings.
This drawing is copyright of Kent Design Studio Ltd

Rev	Date	Description

Scale - 1:50 (0 – 5m)

KENT DESIGN STUDIO
web - www.kentdesignstudio.co.uk tel - 01580 230413

Scale	Date
1:50 @ A1	MARCH 2021

PLANNING

Project Title
PROPOSED NEW DWELLING

THE HAVEN
BRIMSTONE HILL
MEOPHAM
GRAVESEND
KENT
DA13 0BN

Description
PROPOSED FLOOR PLAN

UNIT 2

Drawing Number
2452 12 B