
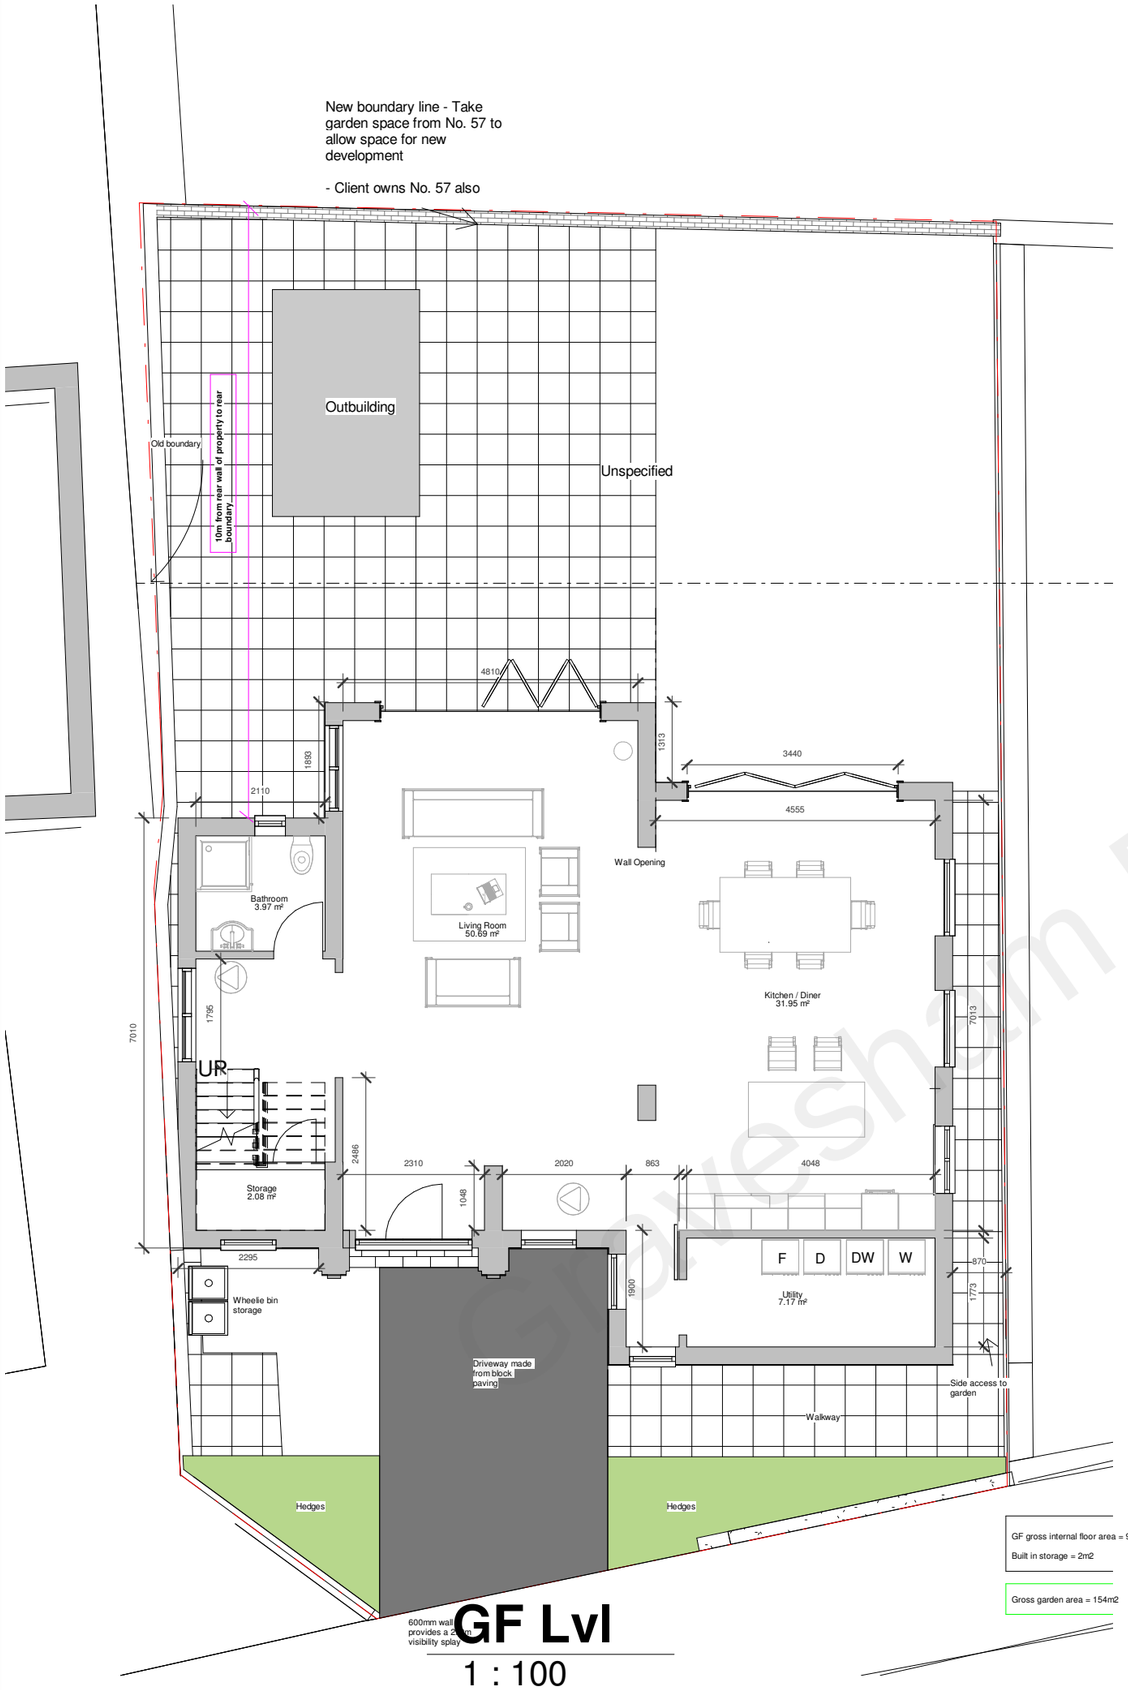


GF Lvl

1 : 100

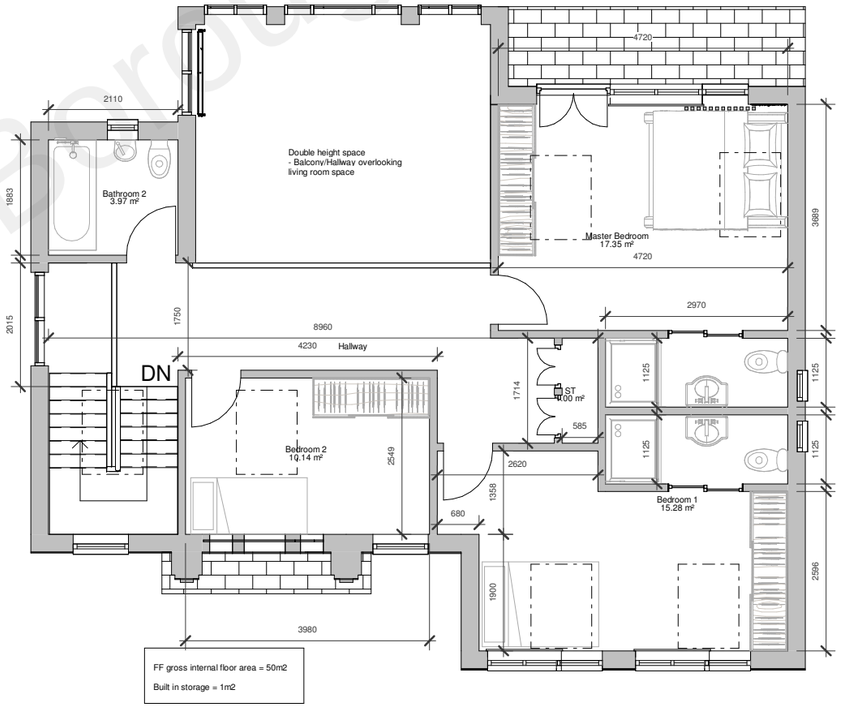

FF Lvl

1 : 100

0 1 2 3 4m 1:100

PROGRAMME:

REVISION NOTES:

REV:	DATE:	DESCRIPTION:

GENERAL NOTES:

1. All Dimensions are in millimetres unless otherwise stated
2. All work to be carried out in accordance with the current edition of the building regulations 1991 (including amendments) and all relevant british standards/codes of practice.
3. The Contractor is responsible for the correct setting out of the works on site, all dimensions to be checked prior to fabrication of materials and commencement of works.
4. This Drawing is to be read in conjunction with all relevant drawings and specifications

FREEDOM HOMES ARCHITECTS

CLIENT: A. Sahota

PROJECT: Demolition of existing garage and the erection 4 bedroom house

PROJECT ADDRESS: 86 Central Avenue, GRAVESEND, DA12 5BH

DRAWING TITLE: PROPOSED FLOOR PLANS

DRAWN BY:	CHECKED BY:
NH	PJ

DATE:	Rev:	Rev. DATE:
02.10.19		

SCALE@A3:	DRAWING No:
1:100	CA-R03-PR-106

Gravesham Borough Council