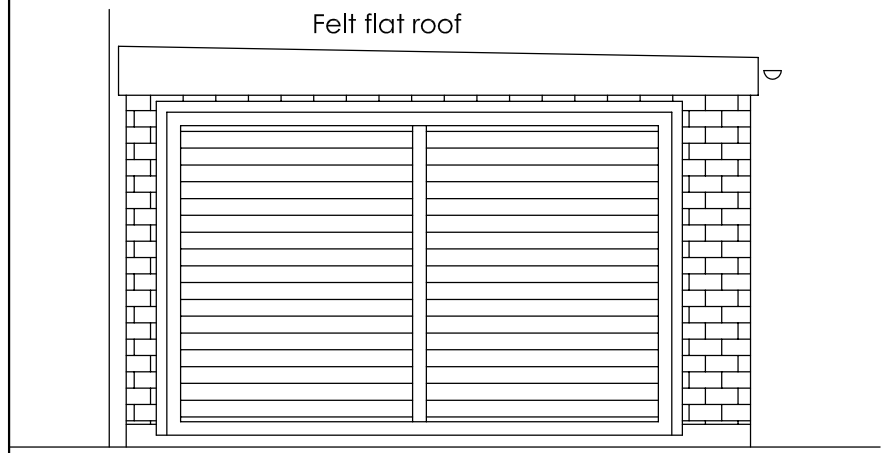

FRONT ELEVATION

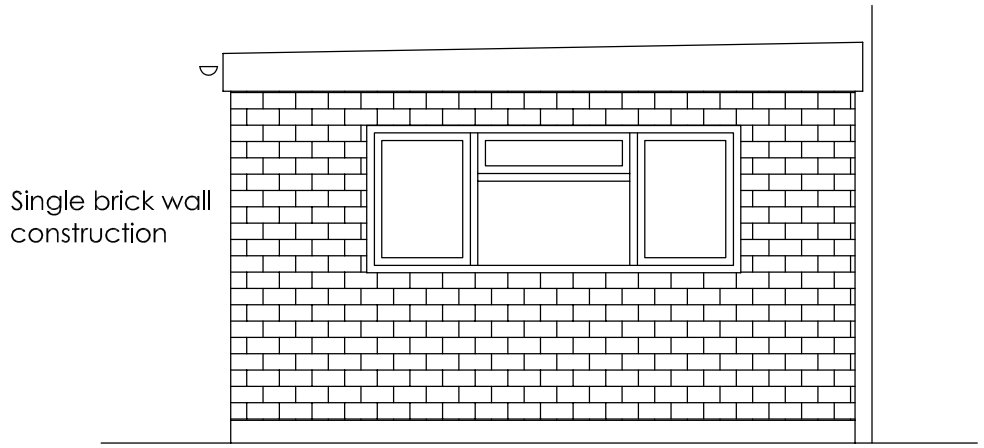

REAR ELEVATION

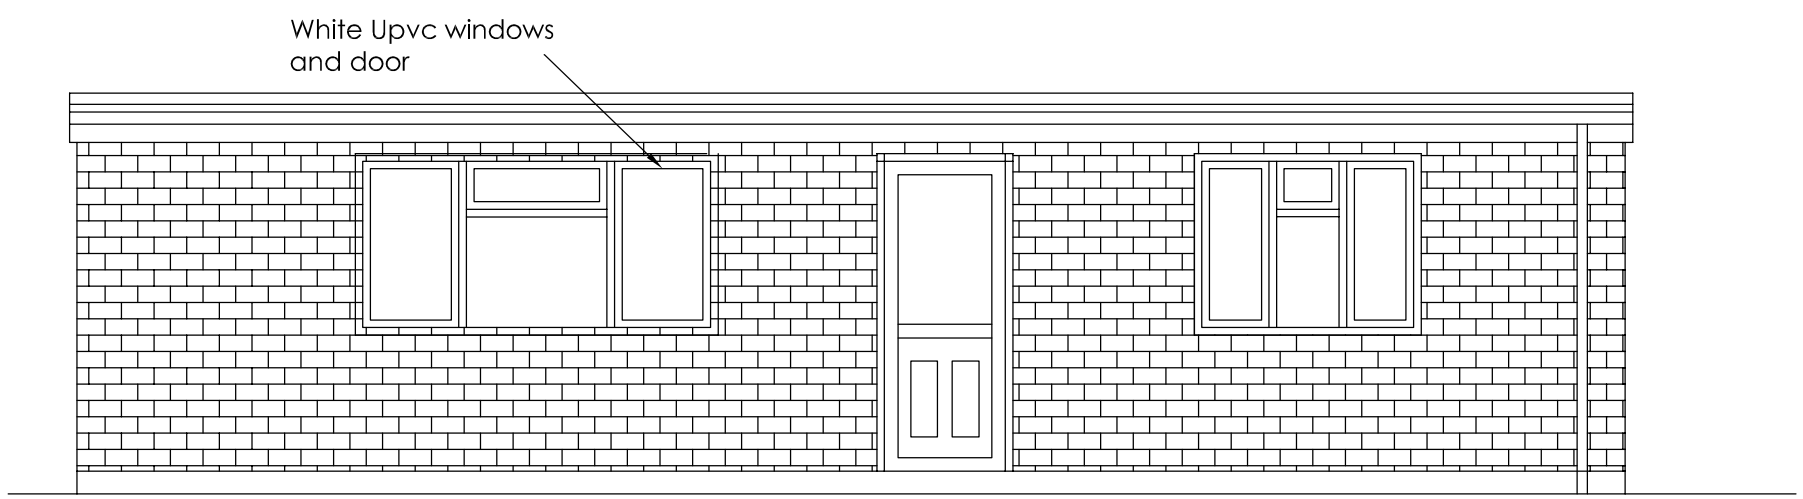

SIDE ELEVATION

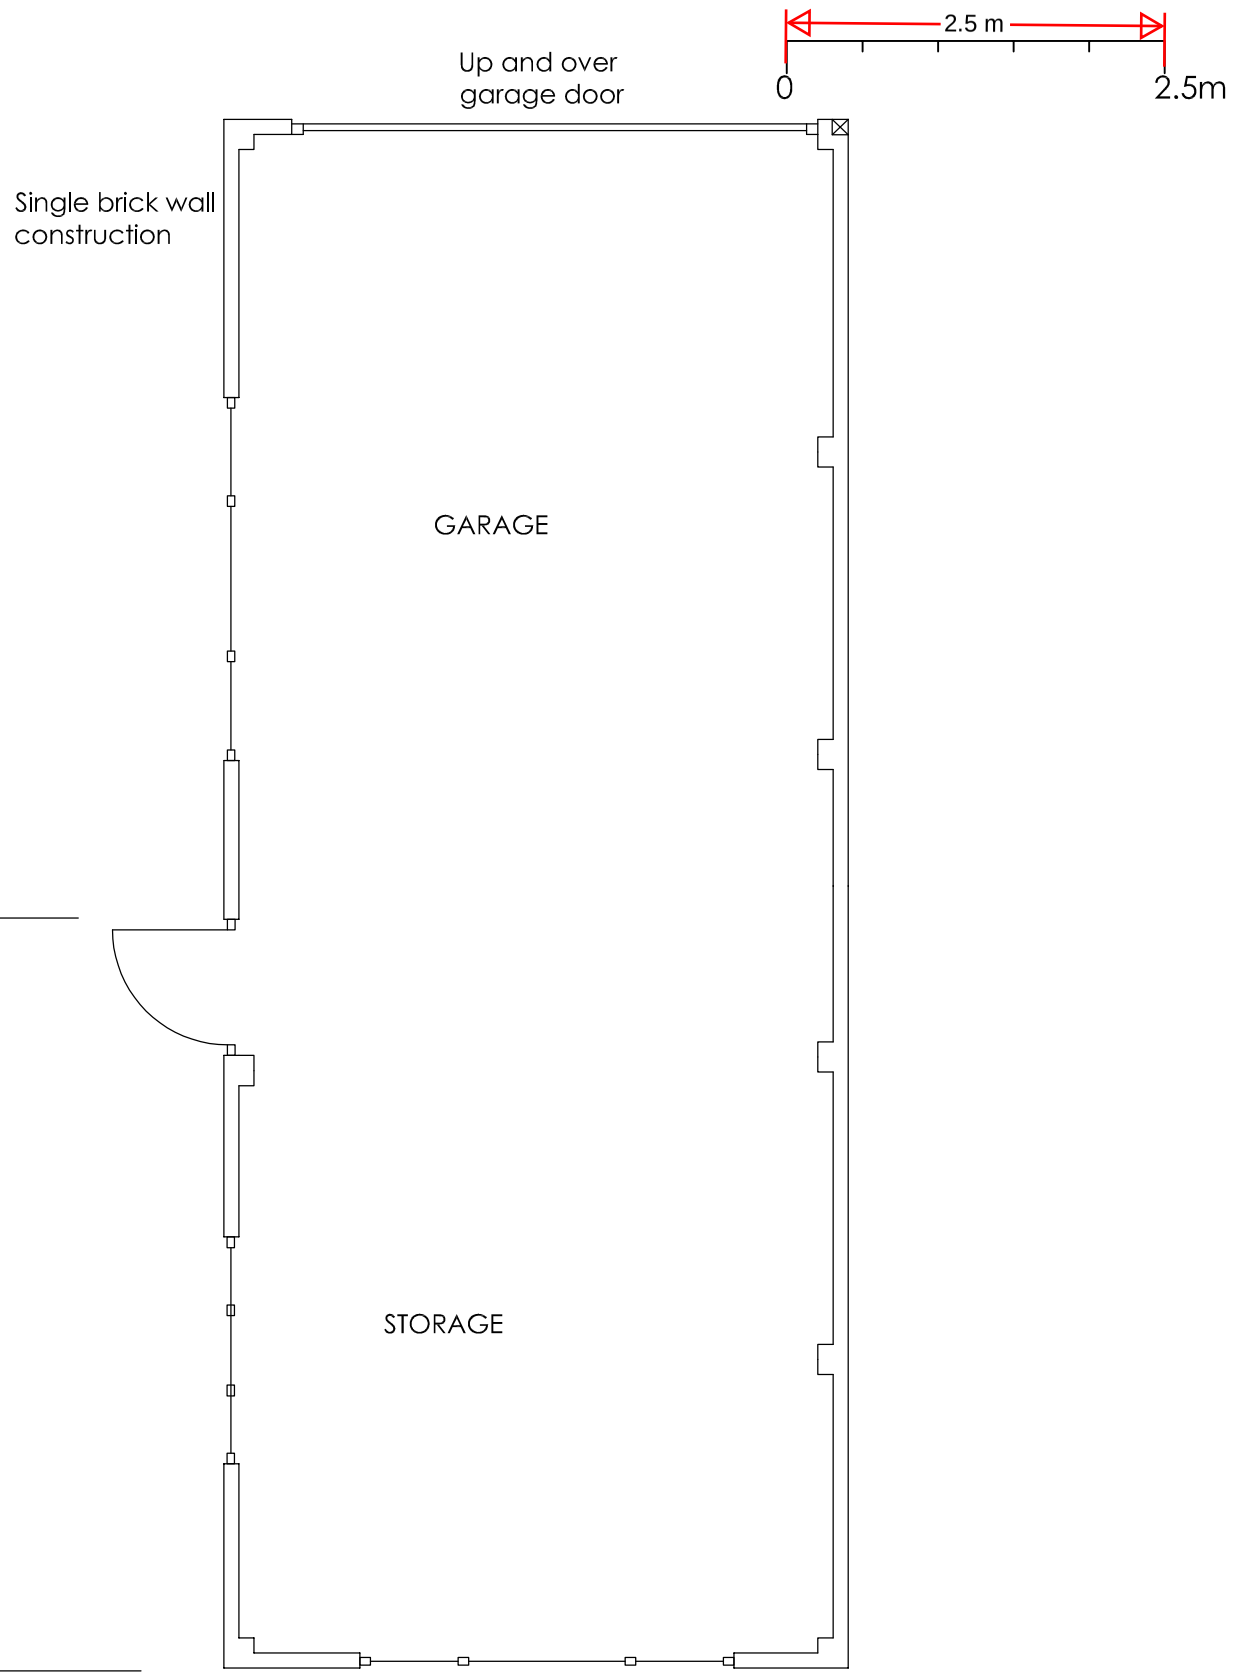

FLOOR PLAN

Project

42 Cambria Crescent Gravesend Kent DA12 4NH
Retrospective application for the inclusion of a shower room, toilet, and small kitchenette within an approved outbuilding to be used as a home office and gym.

Drawing Title

Proposed Garage Floor Plan and Elevations

Rev	Description	Date

H Channa

Picaroons Maidstone Road Platt Kent TN15 8LB
Tel: 07828277909 E-mail: hbchanna@tiscali.co.uk

Drawn	Date	Scale	Drawing No.
HC	Dec 25	1:50	42CC/A3/05