

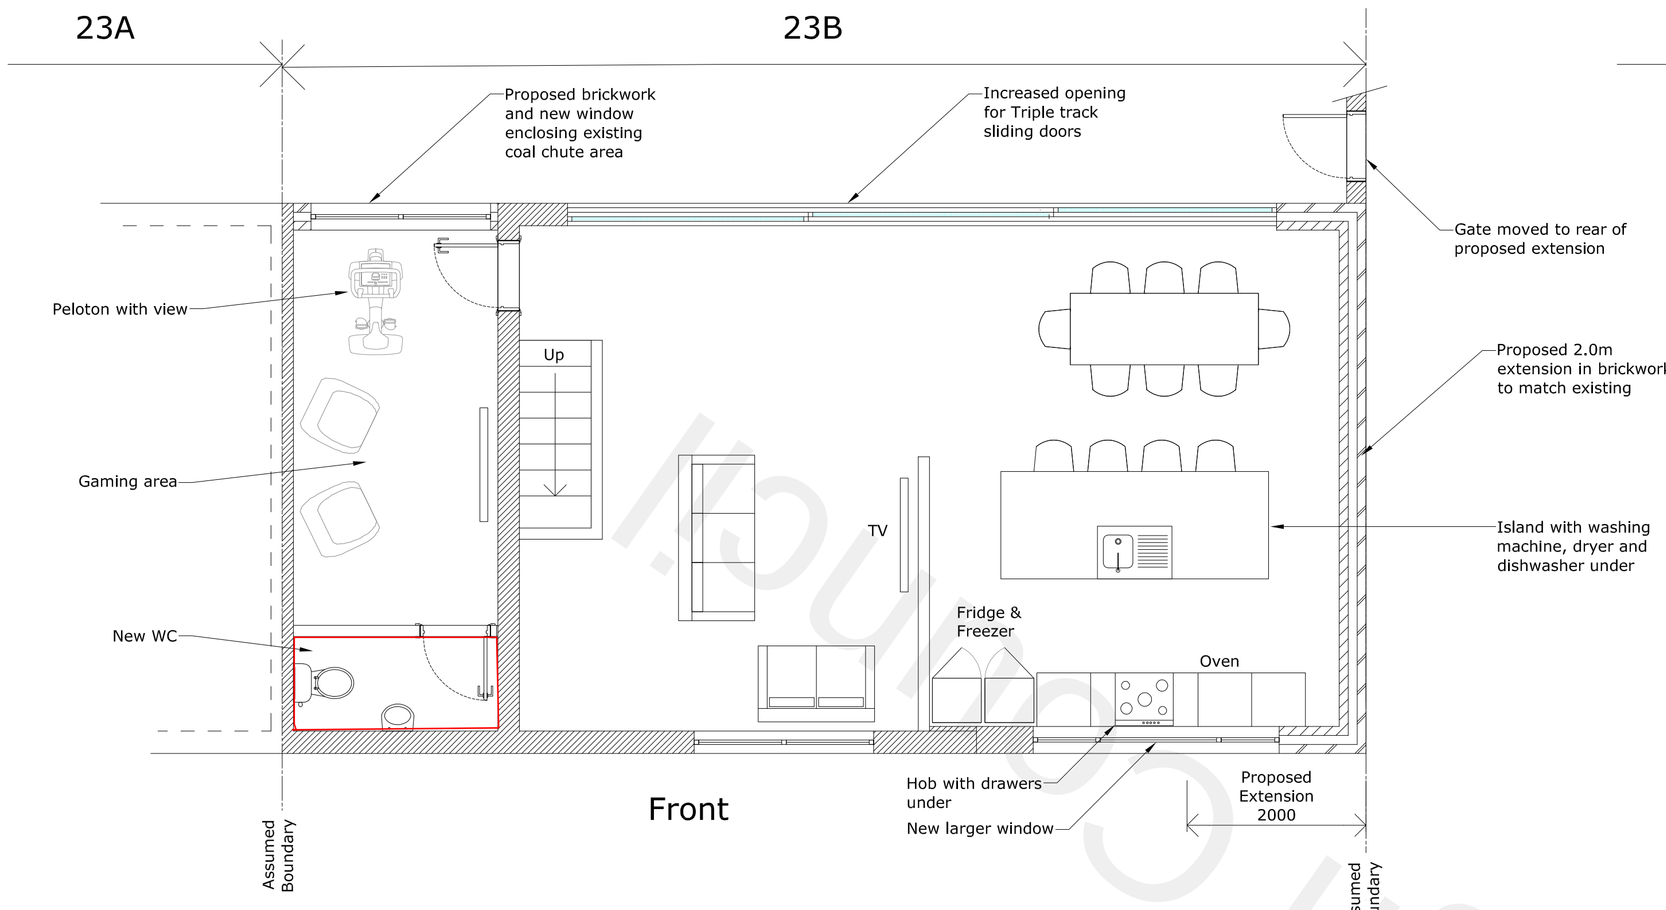



Proposed Lower Ground Floor Plan

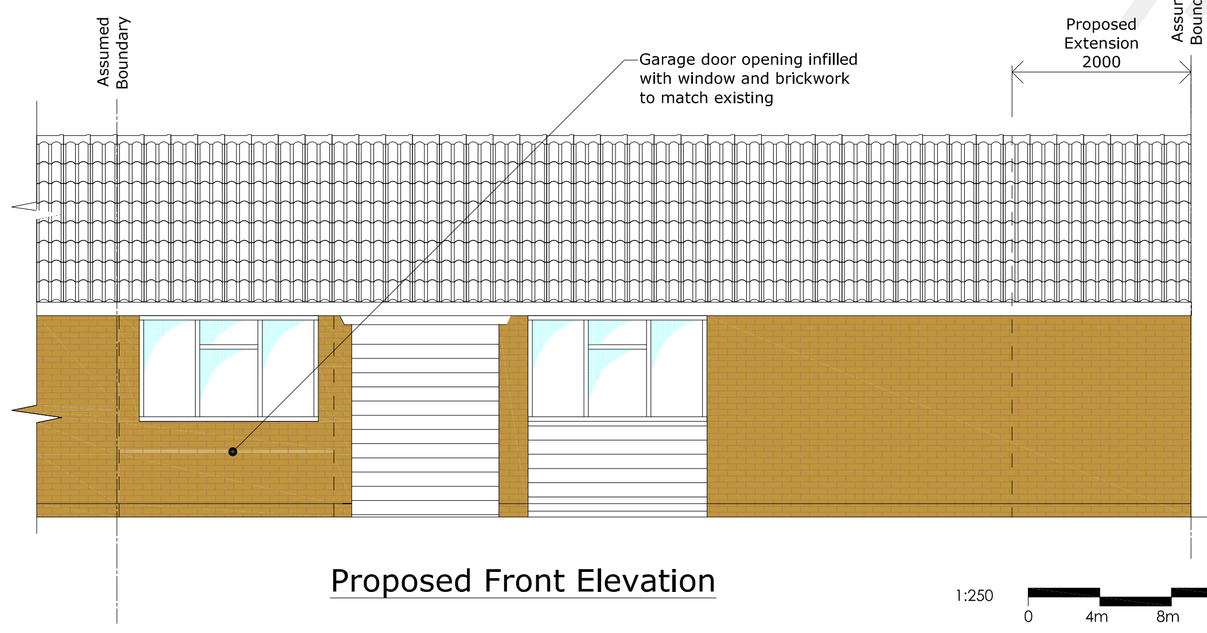


Proposed Front Elevation

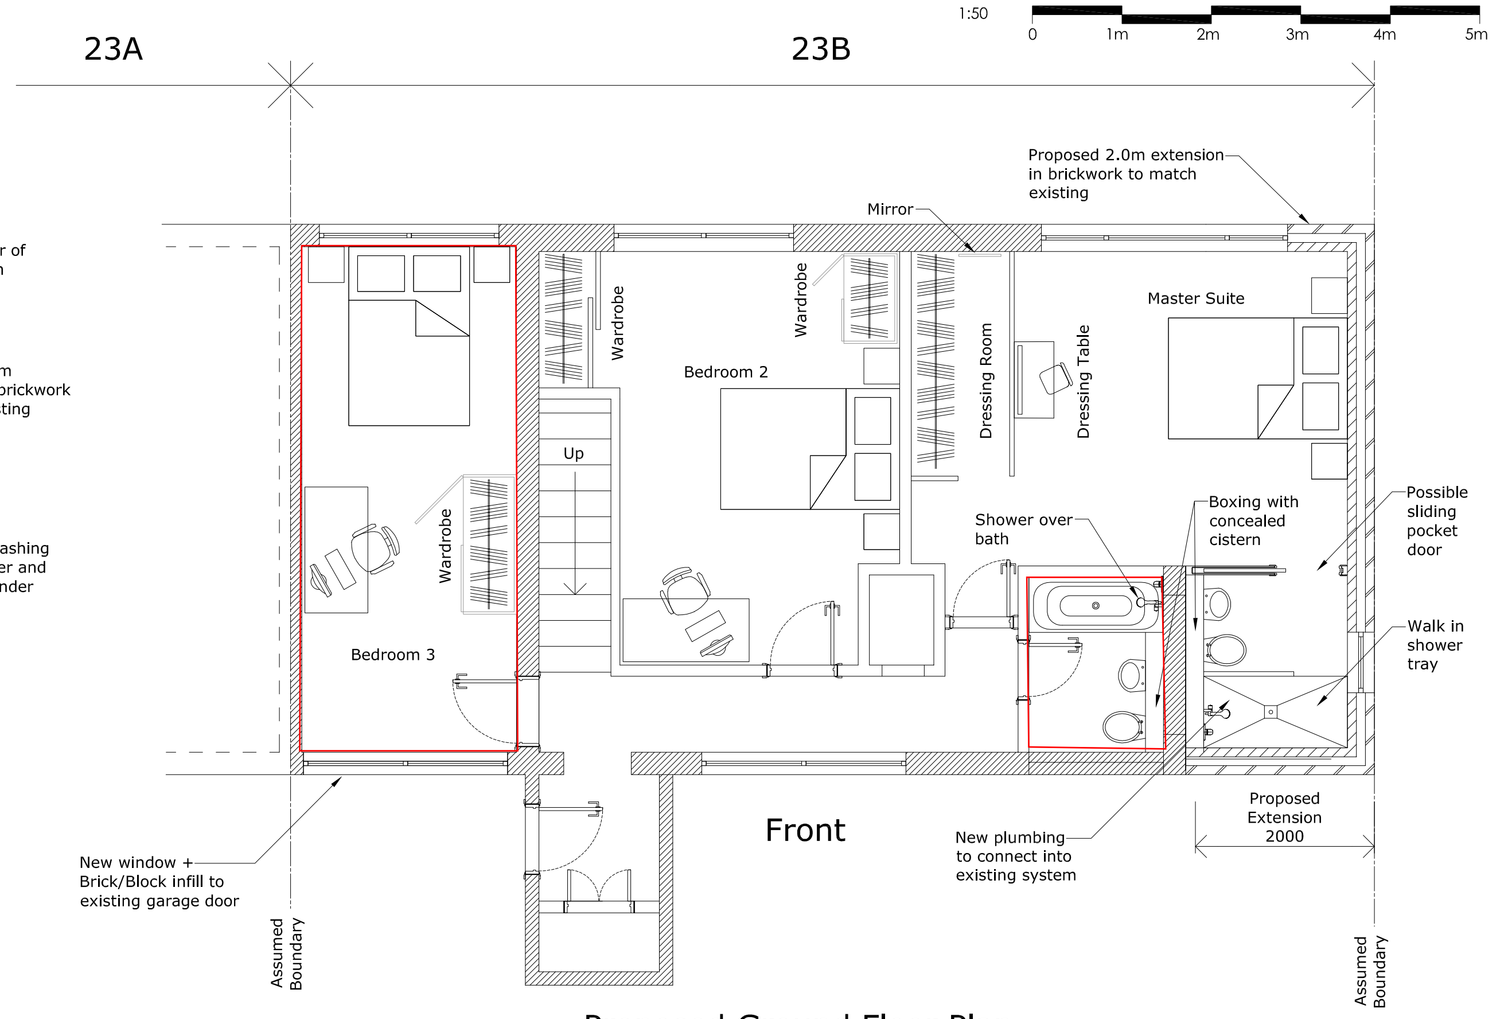


Proposed Ground Floor Plan

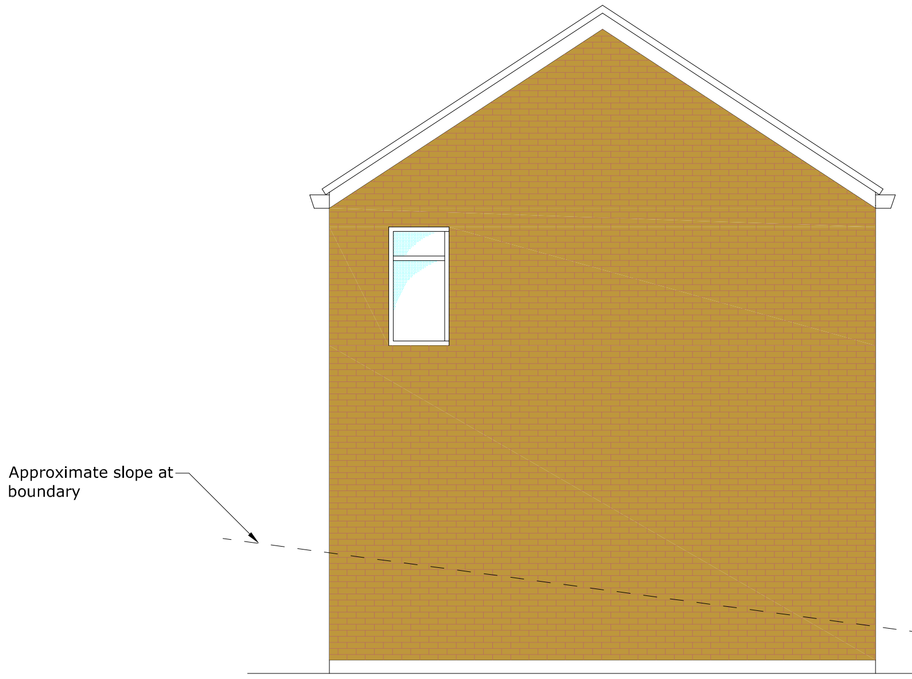

Proposed End Elevation

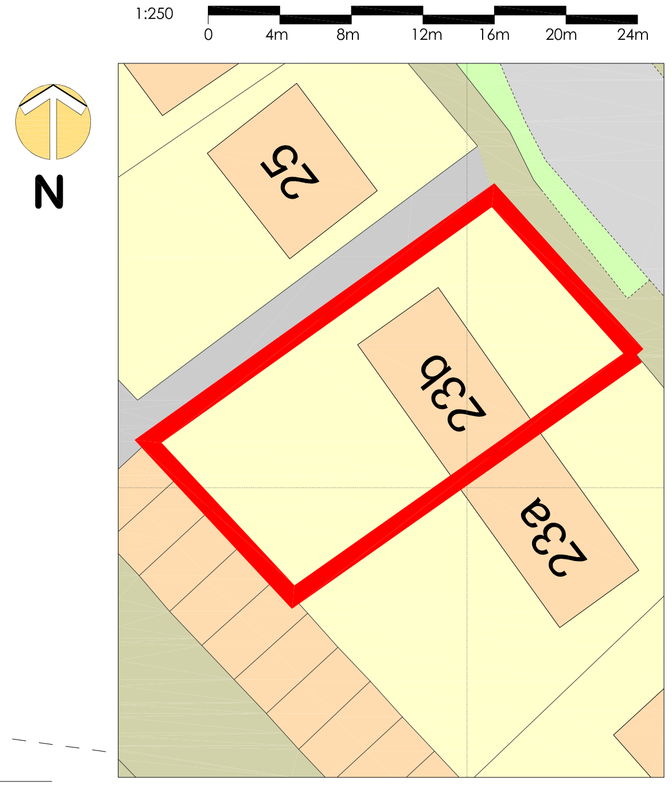

Site Plan @ 1:250

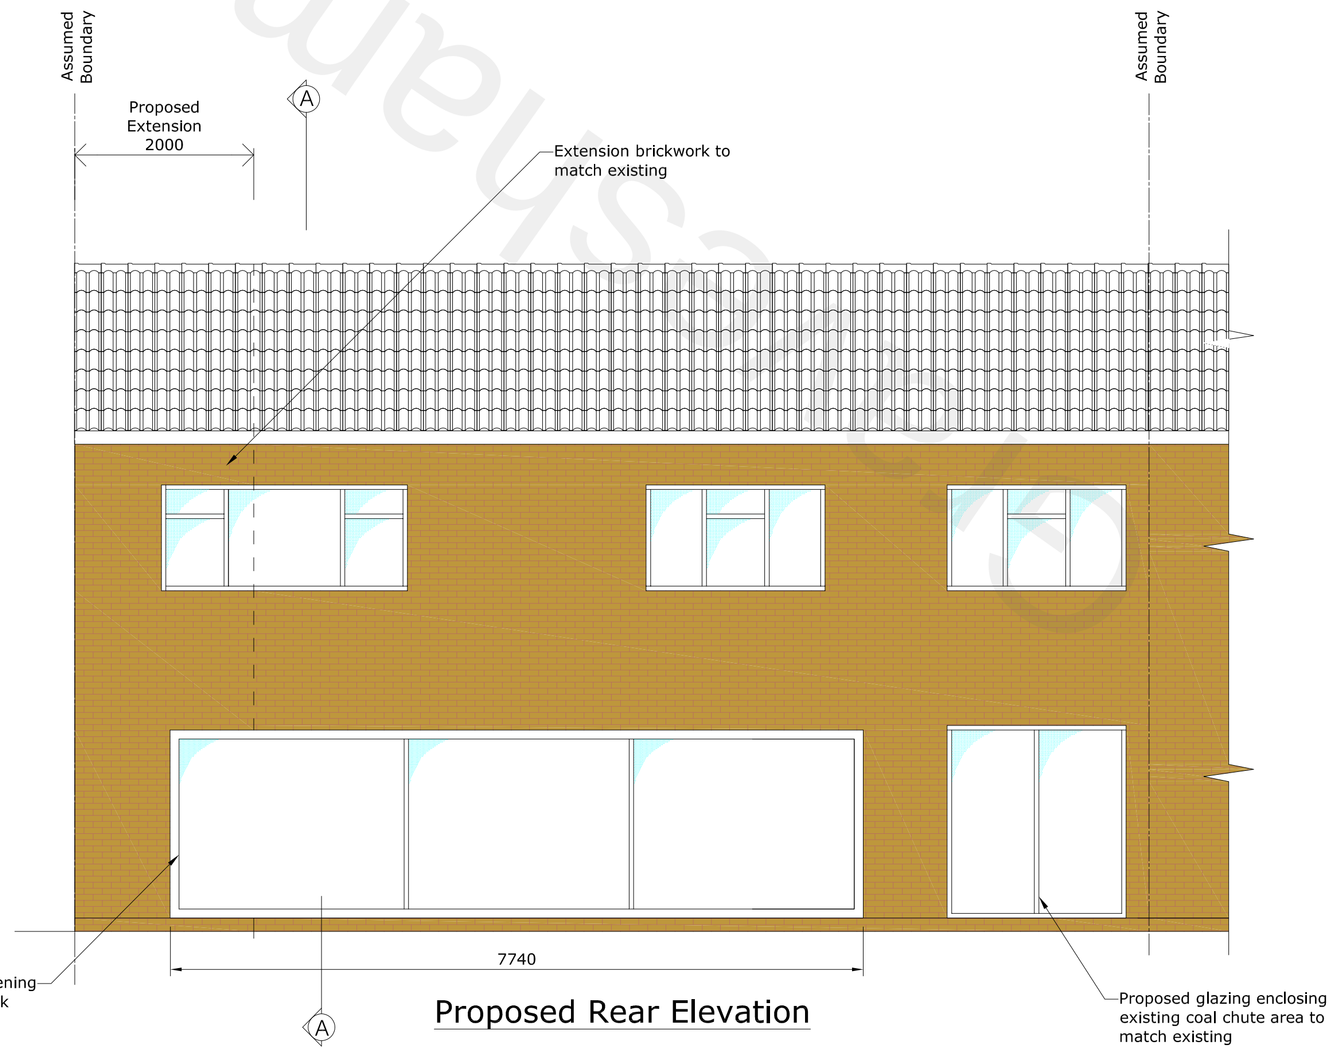

Proposed Rear Elevation

Borough Council

1:50

0 1m 2m 3m 4m 5m

General Notes

1. Scale for Planning purposes only
2. Work to figured dimensions only.
3. All dimensions are in millimetres (mm) and levels in metres (m).

Rev.	Notes	Date	By	Chkd
-	Issued	-		

PRELIMINARY

Client:
Mr. & Mrs. Lye

Project:
23B Lyndhurst Way
Istead Rise
Kent. DA13 9EN

Drawing Title:
Proposed

Scale: 1:50 @ A1 Date: Jul. '21 Drawn: AG Chk'd:

Job No: Drg No: 02 Rev: D