

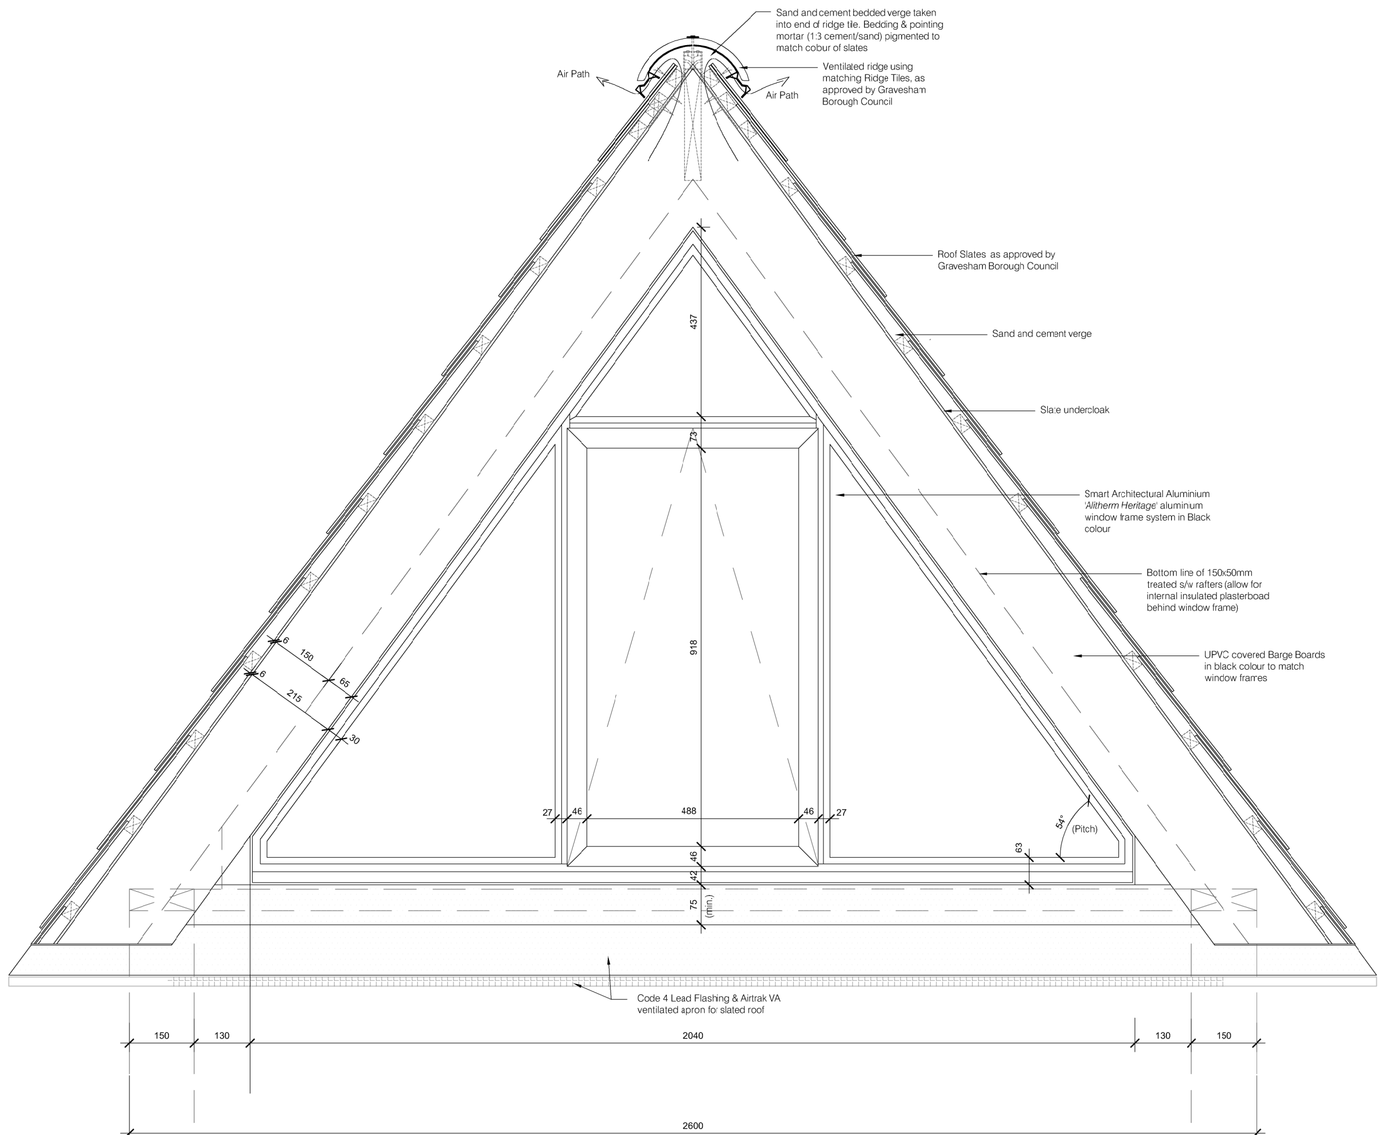


FRONT ELEVATION SHOWING 2600mm WIDE APEX DORMER WINDOW

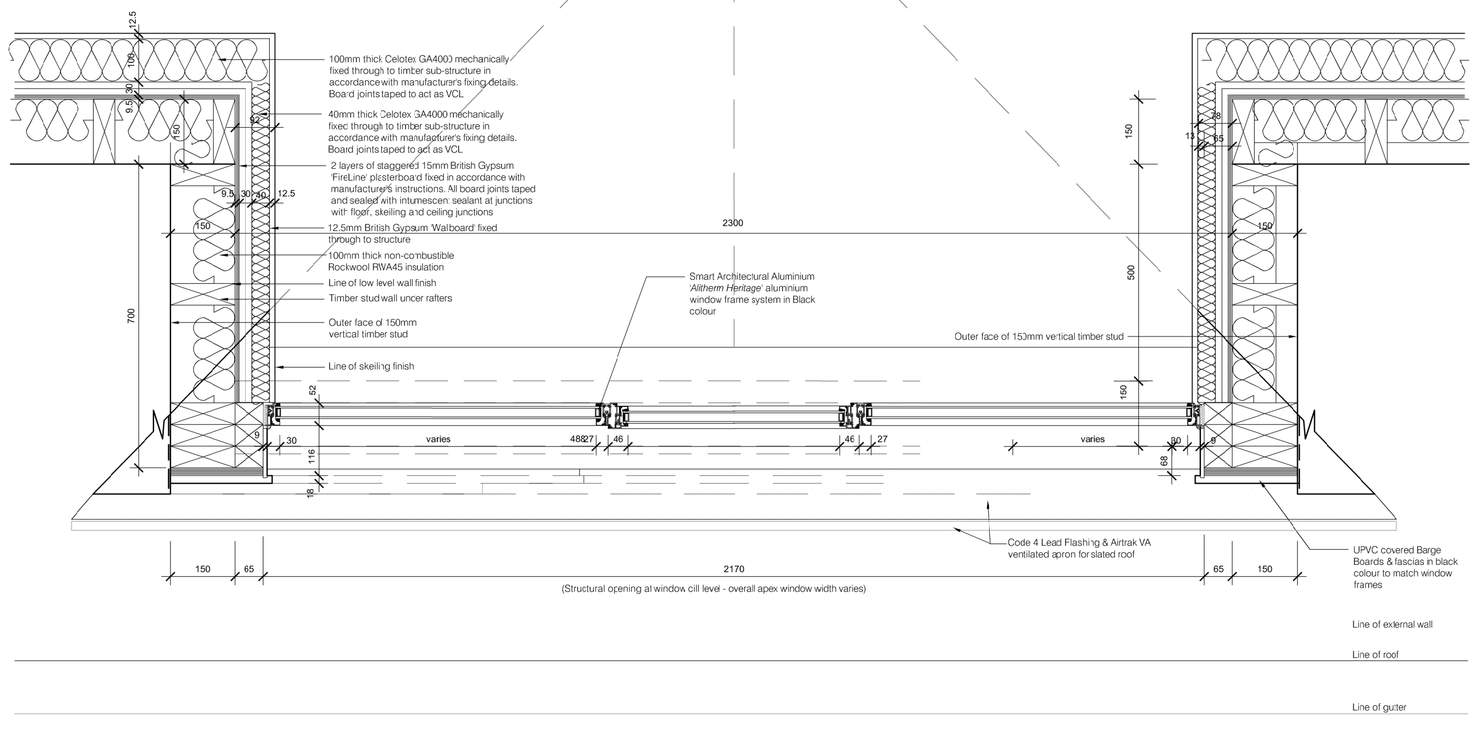

UPPER FLOOR PLAN SHOWING 2600mm WIDE APEX DORMER WINDOW

APEX DORMER WINDOW - 2600MM WIDE BASE

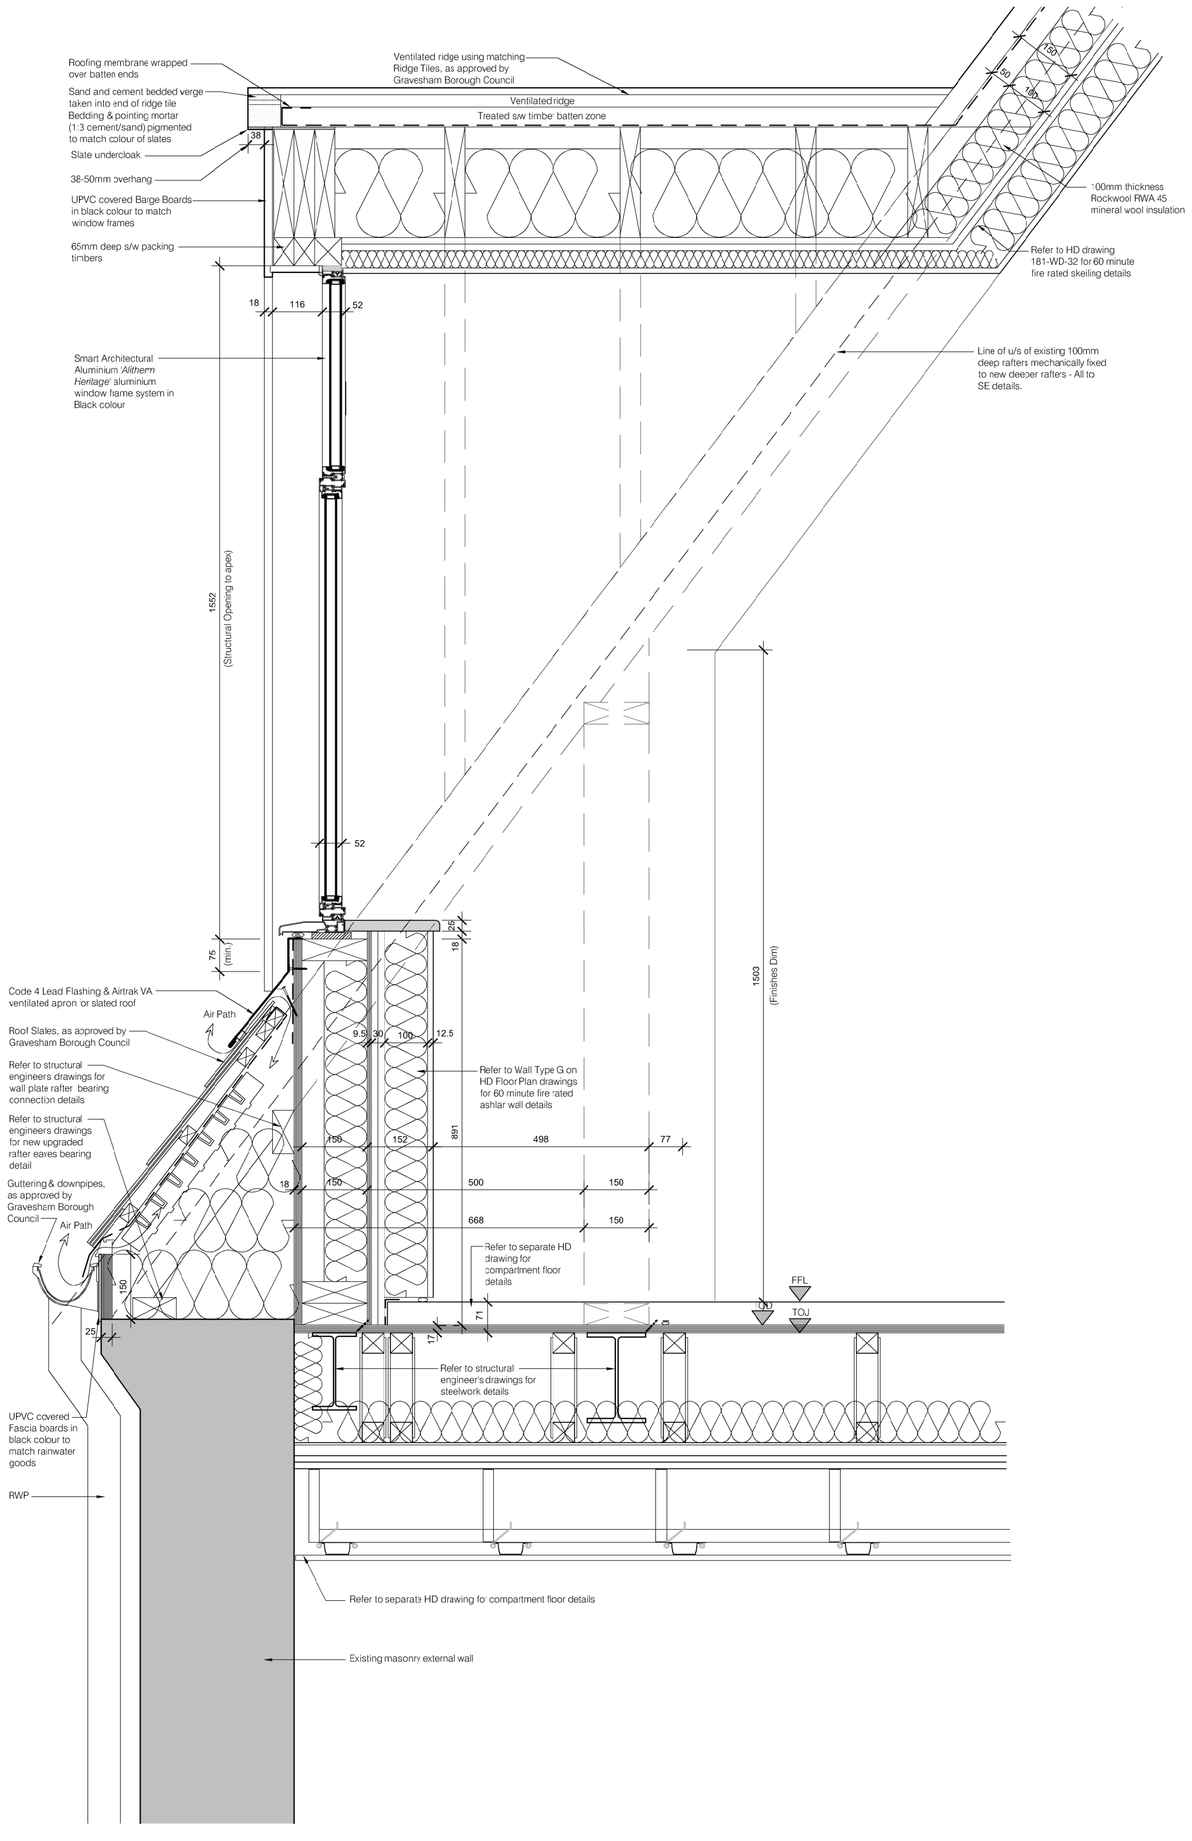

SECTION THROUGH 2600mm WIDE APEX DORMER WINDOW



ELEVATIONS INDICATING DORMER WINDOW NUMBERS & LOCATIONS ON BUILDING (SCALE 1:500)

PLANNING

Rev	Date	Comments
A	08.07.25	Phase 3 - Planning Concition Discharge Issue

Client
Guru Nanak Darbar Gurdwara Gravesend

Project
Proposed Development Site
Sikh Temple Site
Clarence Place
Gravesend
DA12 1LD

Title
Planning Condition 13:
Dormer Window Details - Phase 3
2600mm Wide Dormer

Project No.	Date
181	July 2025
Drawing No.	Revision
181-PD-512	A
Scale	Drawn
1:10 & 1:500 @A1	STC
	Check
	HD

HASKINS DESIGNS LTD.
The Civic Centre, St Mary's Road, Swanley, Kent, BR8 7BU.
Phone: 01322 479561 Mobile:07802 182202
info@haskinsdesigns.co.uk Website: haskinsdesigns.co.uk