

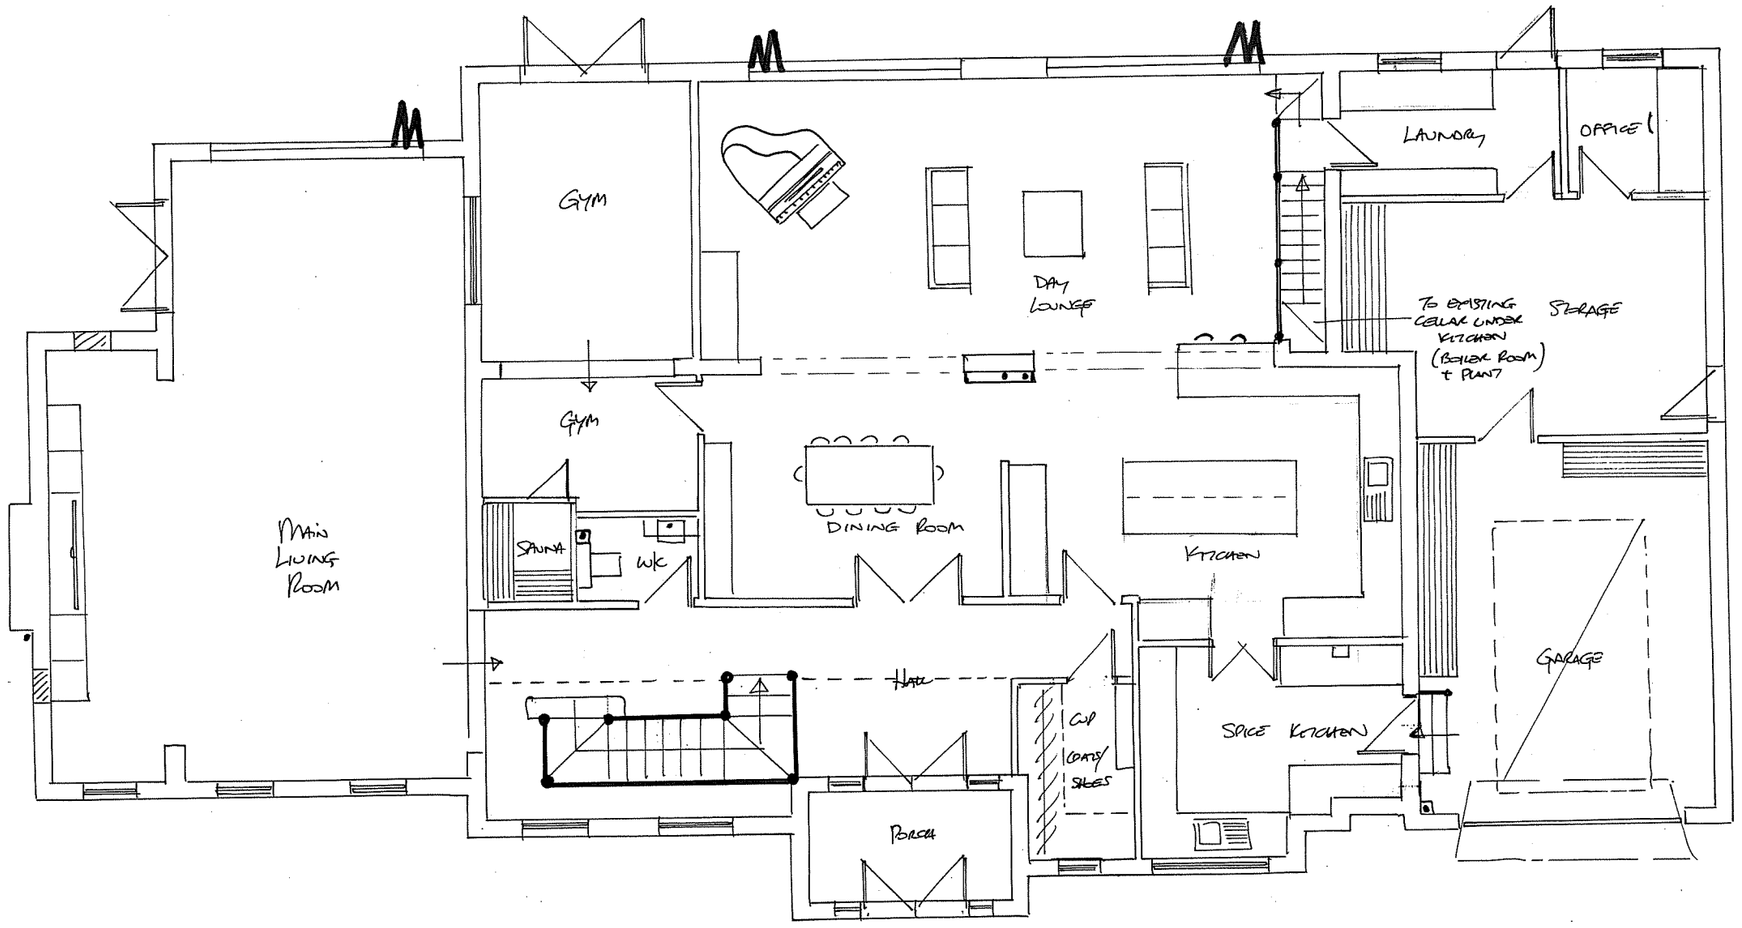


PROPOSED GROUND FLOOR GA

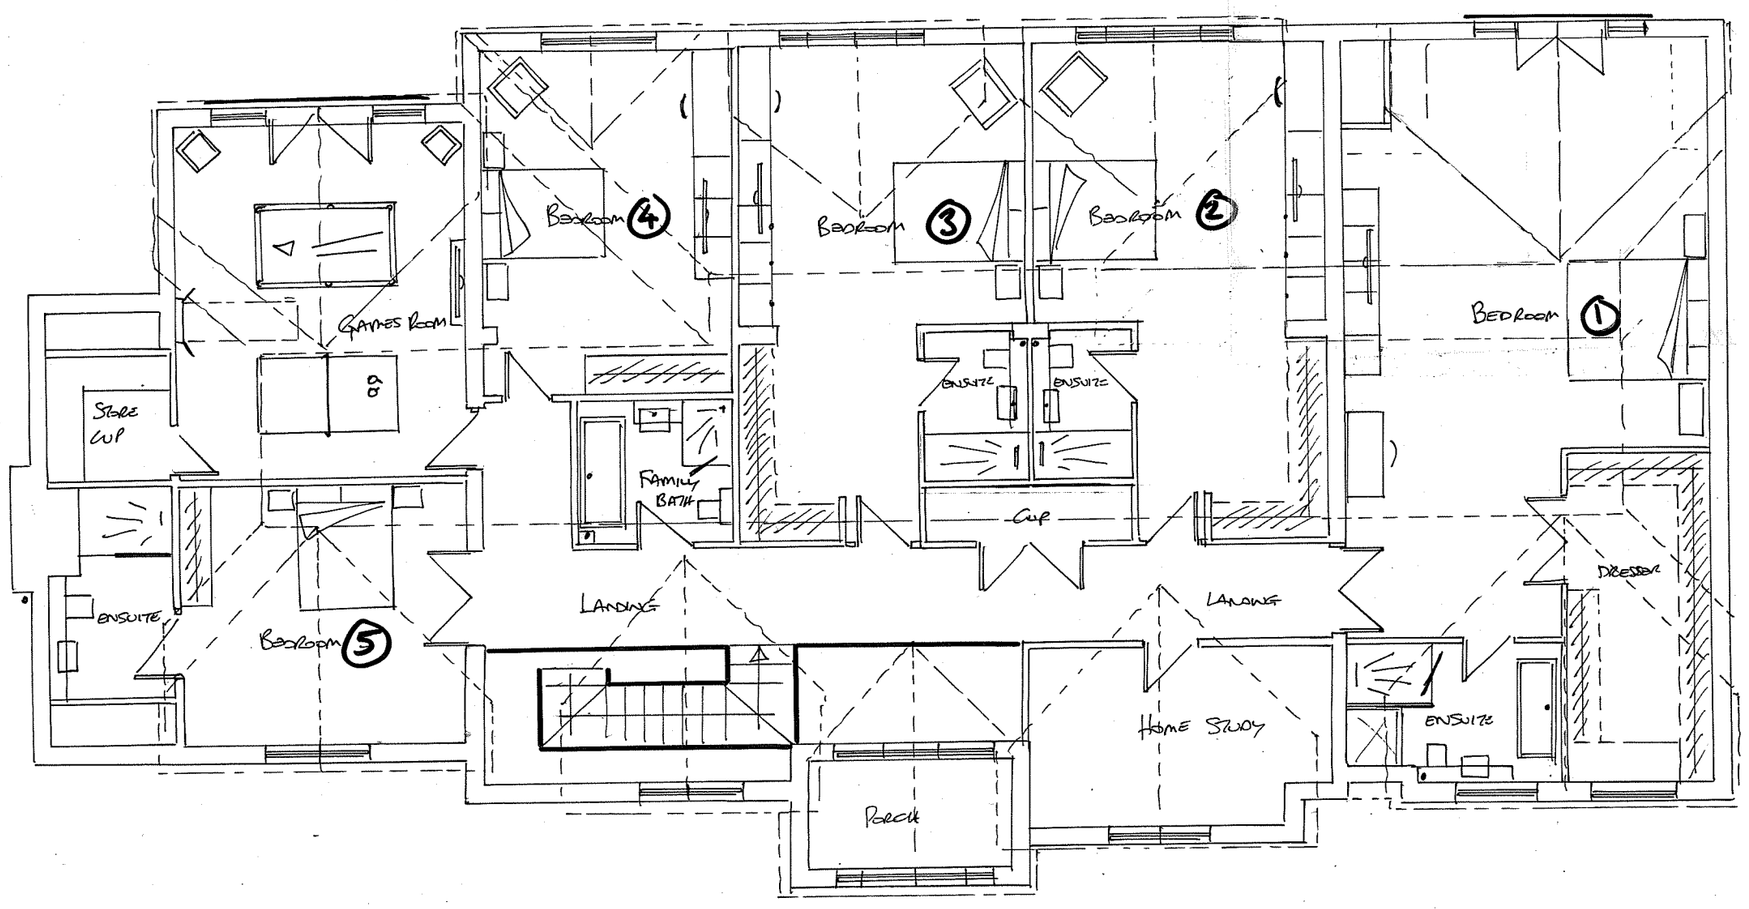

PROPOSED FIRST FLOOR GA

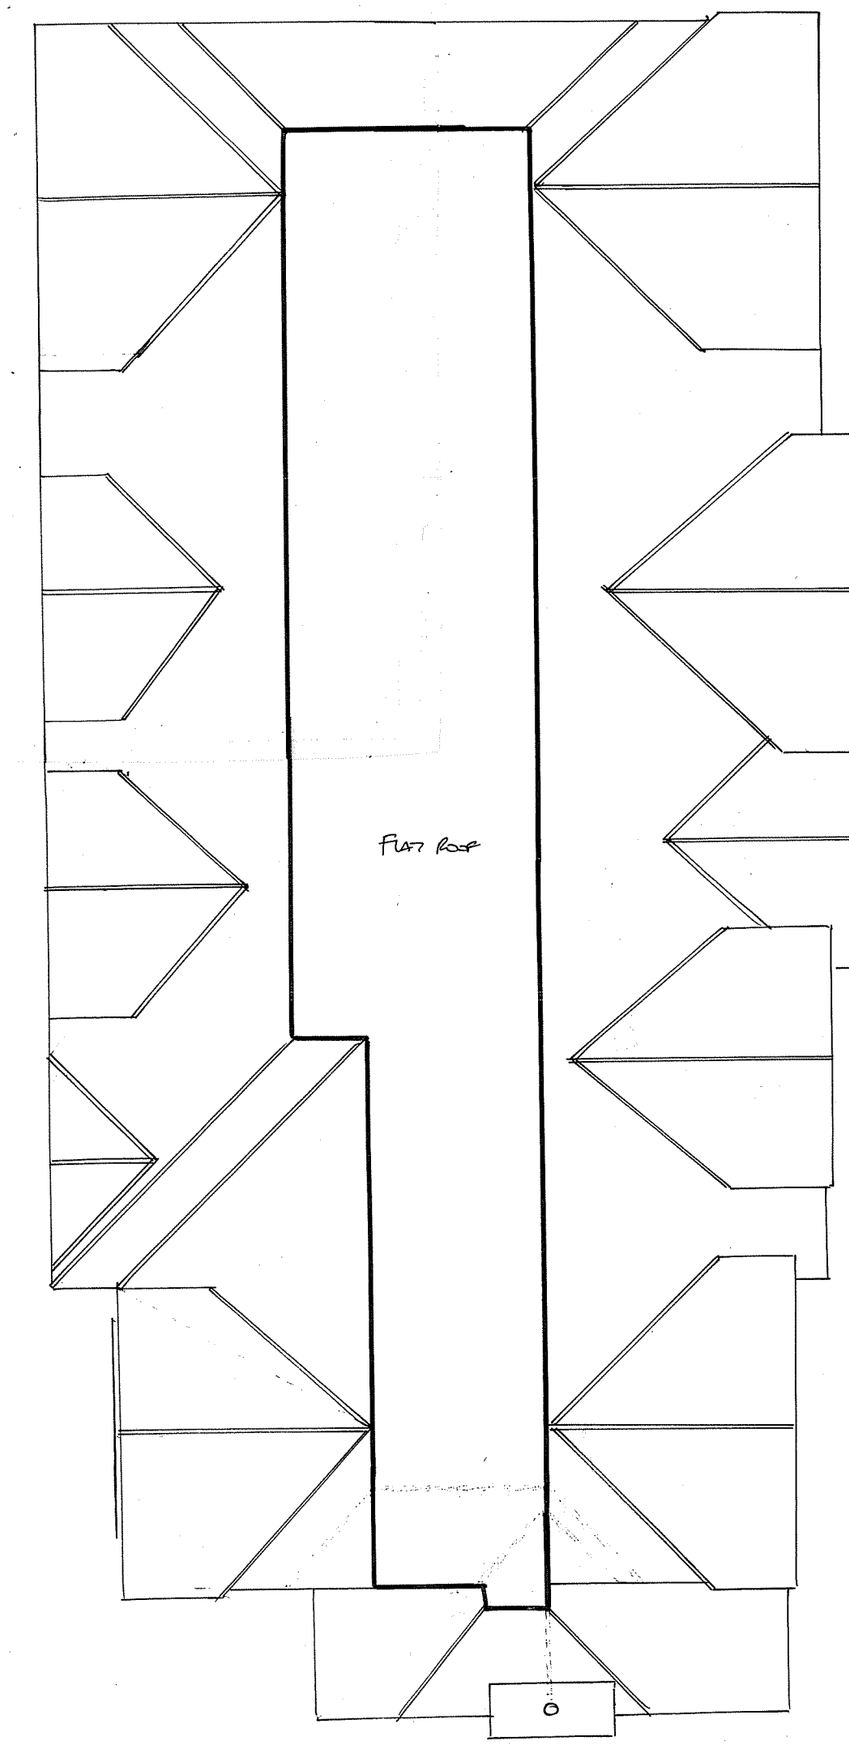

PROPOSED ROOF PLAN GA

0 1 2 3 4 5 6 7 8
METRES

CHANGES TO PLANS ROOF
REV 03 - CHANGES TO ROOF(1)
REV 04 - MINOR CHANGES
CHANGES IN LAYOUT
REV 03 - FIRST & GROUND FLR
REV 02 - WINDOWS MOVED
REV 01 - CHANGE IN PLAN
REV 0 - DRAFT

TITLE
PROPOSED GA's

DATE JAN/2025

SCALE 1:100 @ A2

PROJECT
267 SINGLEWELL ROAD
GRAVESEND
KENT
DA11 7RN

DRAWING DKM/8142/07 REV 05