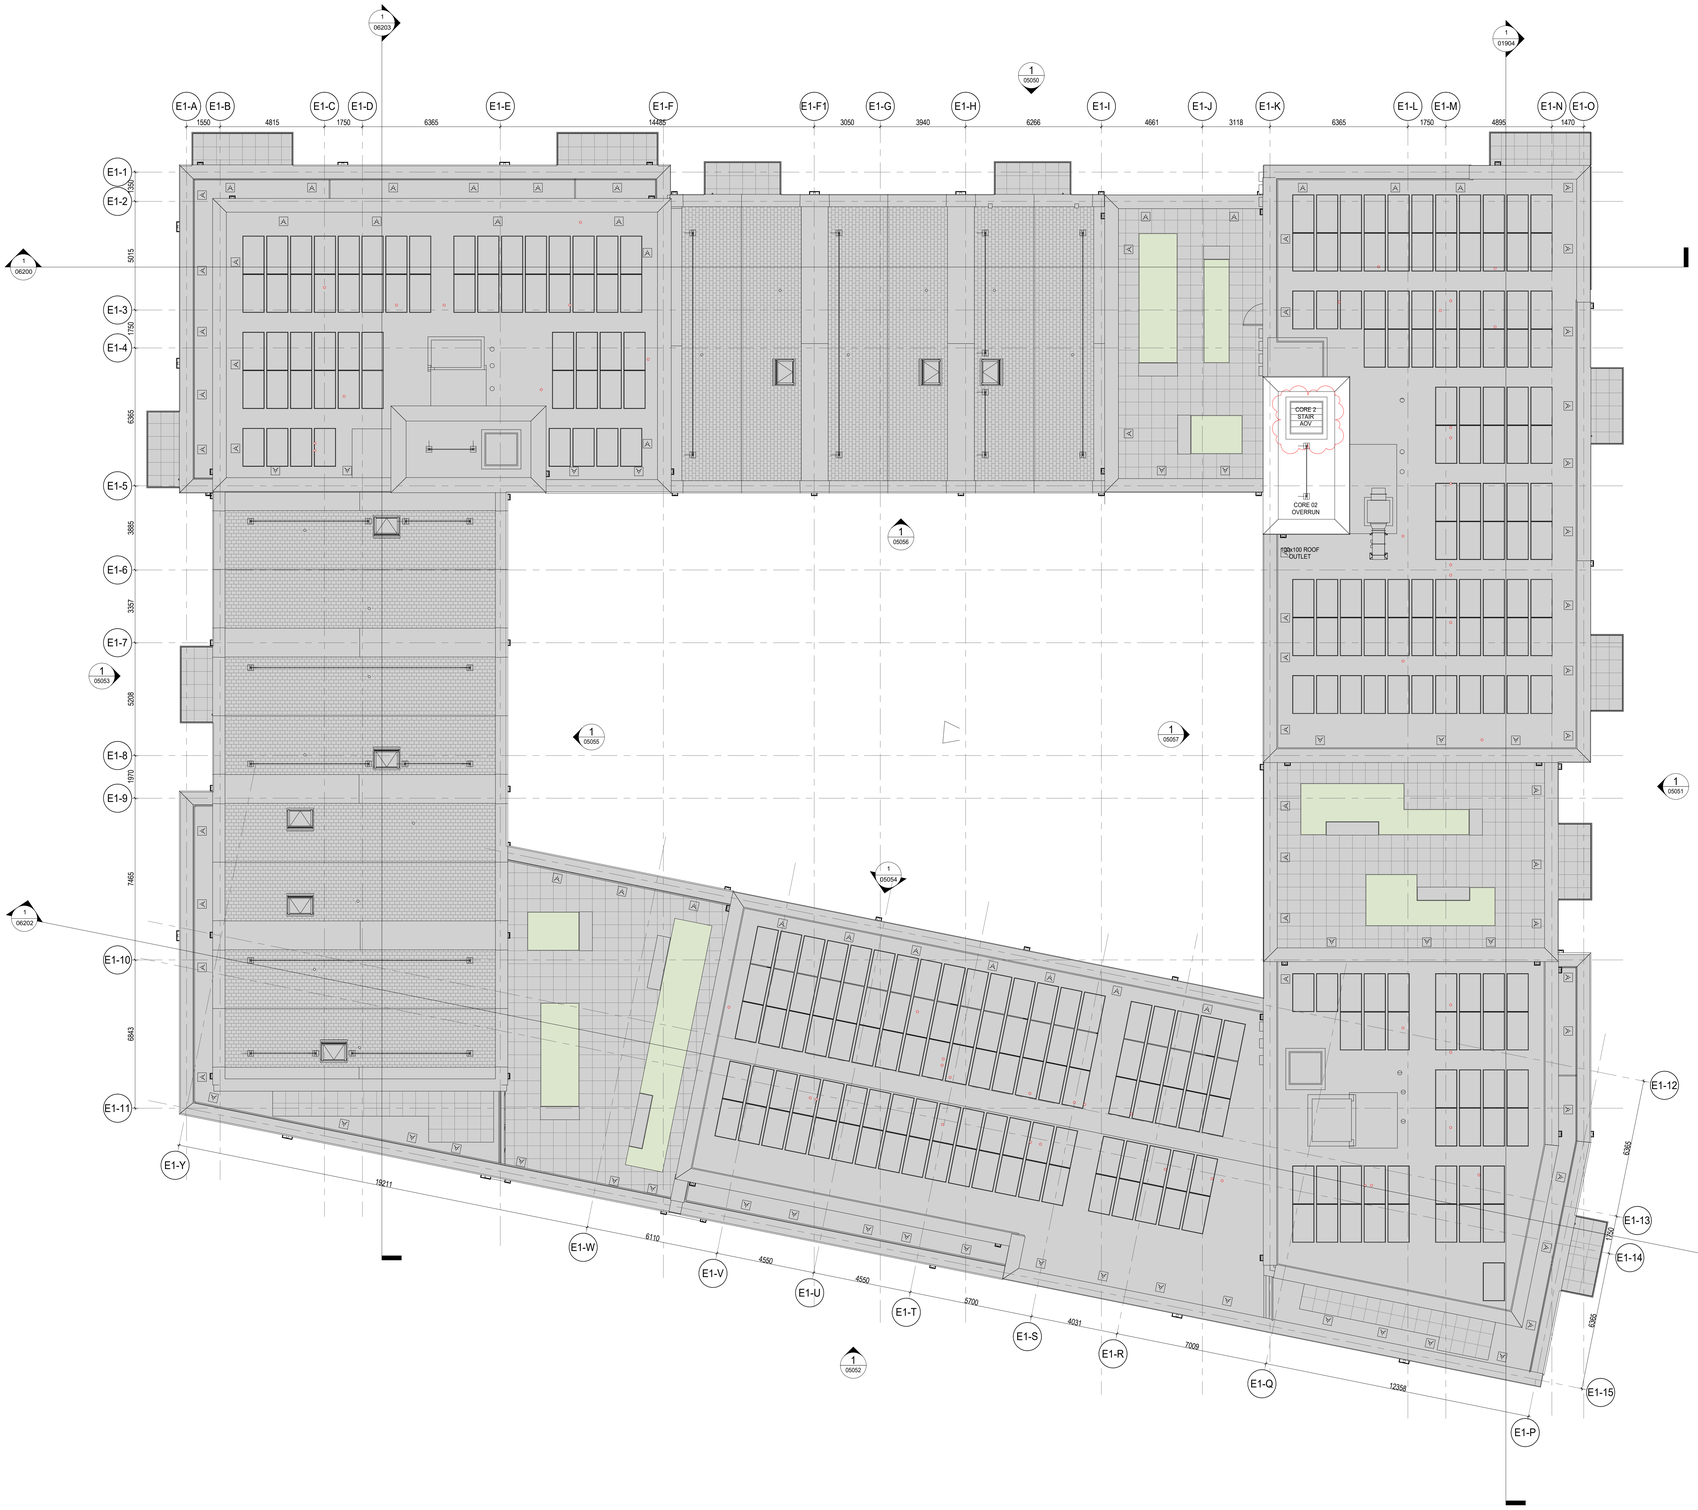

DRAWINGS RECORD

REVISION	DATE	COMMENTS	REV BY	CHK BY
P1	15/08/2025	STAGE 4 BALC UPDATE	JC	ST
P2	19/09/2025	STAGE 4 SE AND NSC COORDINATION	JC	ST
P3	17/10/2025	STAGE 4 SE AND NSC COORDINATION	JC	ST
C01	19/12/2025	CONSTRUCTION ISSUE	JC	ST
C02	30/04/2026	MINOR CLP PLAN UPDATES	HK	LDP
C03	01/07/2026	SMOKE SHAFT CORE 04 REMOVED	SK	LDP
C04	10/08/2026	CLP PLANT AMAZON TOOK JAMES UPDATED	SK	LDP
C05	06/09/2026	GENERAL UPDATES AND COORDINATION	HK	LDP
C06	30/09/2026	GENERAL UPDATES TO DRAWING	JC	LDP
C07	01/10/2026	ROOF PLANTER LAYOUT REVISED	JC	LDP
C08	16/04/2026	SMOKE SHAFT VENTS AND AOV COORDINATED WITH M&E	D	LDP

KEY PLAN

SIGNIFICANT HEALTH AND SAFETY RISKS (UNUSUAL AND DIFFICULT TO MANAGE ONLY)

It is assumed that all works will be carried out by a competent contractor working, where appropriate, to an approved method statement.
In addition to the hazards/risks normally associated with the types of work detailed on this drawing, note the following:

DO NOT SCALE OFF THIS DRAWING

This scheme is subject to town planning and all other necessary consents.

Dimensions, area and levels where given are only approximate and subject to site survey. All dimensions are to be checked on site. Any discrepancies or variations are to be reported to the architect before work commences. Figured dimensions only are to be taken from this drawing.

This drawing is to be read in conjunction with all relevant consultants and / or specialists drawings / documents and any discrepancies or variations are to be reported to the architect before the affected work commences.

Magnetic media does not constitute contract documentation and updates of this data will occur. These files are current as of the date of issue. Your use of the content of these files is at your own risk. Reference should always be made to the hard copy which is superior to the digital format. Any document produced by yourselves which contains part or all of this data remains your responsibility and attributed to yourselves. Whilst Leslie Jones make every effort to ensure that it is scanned for viruses, we cannot guarantee that it does not contain any.

STAGE 4 / 5 ISSUE

Client
REEF GROUP

Contractor
CURO LIVING LTD

Consultants
G&T, EDC, MANHIRE, WATERMAN, HED, BB7

leslie jones architecture

South Wing, First Floor,
55 Baker Street,
London, W1U 8EW

T: 020 7255 1150
E: admin@leslie-jones.co.uk
W: www.lesliejones.co.uk

Job Title
THE CHARTER RIBA STAGE 4/5

Project Number 3732

Drawing Title
PROPOSED E01 LEVEL 11 GA PLAN

1 : 100 @A0 22/10/20 JC LP

project	originator	volume	level	type	role	number
3732 -	LJA -	E01 -	11 -	DR -	A -	04111

suitability: code A5 description: CONTRACTUAL ISSUE

revision: code C08 description: SMOKE SHAFT VENTS AND AOV COORDINATED WITH M&E

C:\Users\lharr\Documents\3732-LJA-XX-XX-M3-A-0003-E01_STAGE 4_lharrel.ffse@leslie-jones.co.uk.rvt

BIM 005.09.AF.47