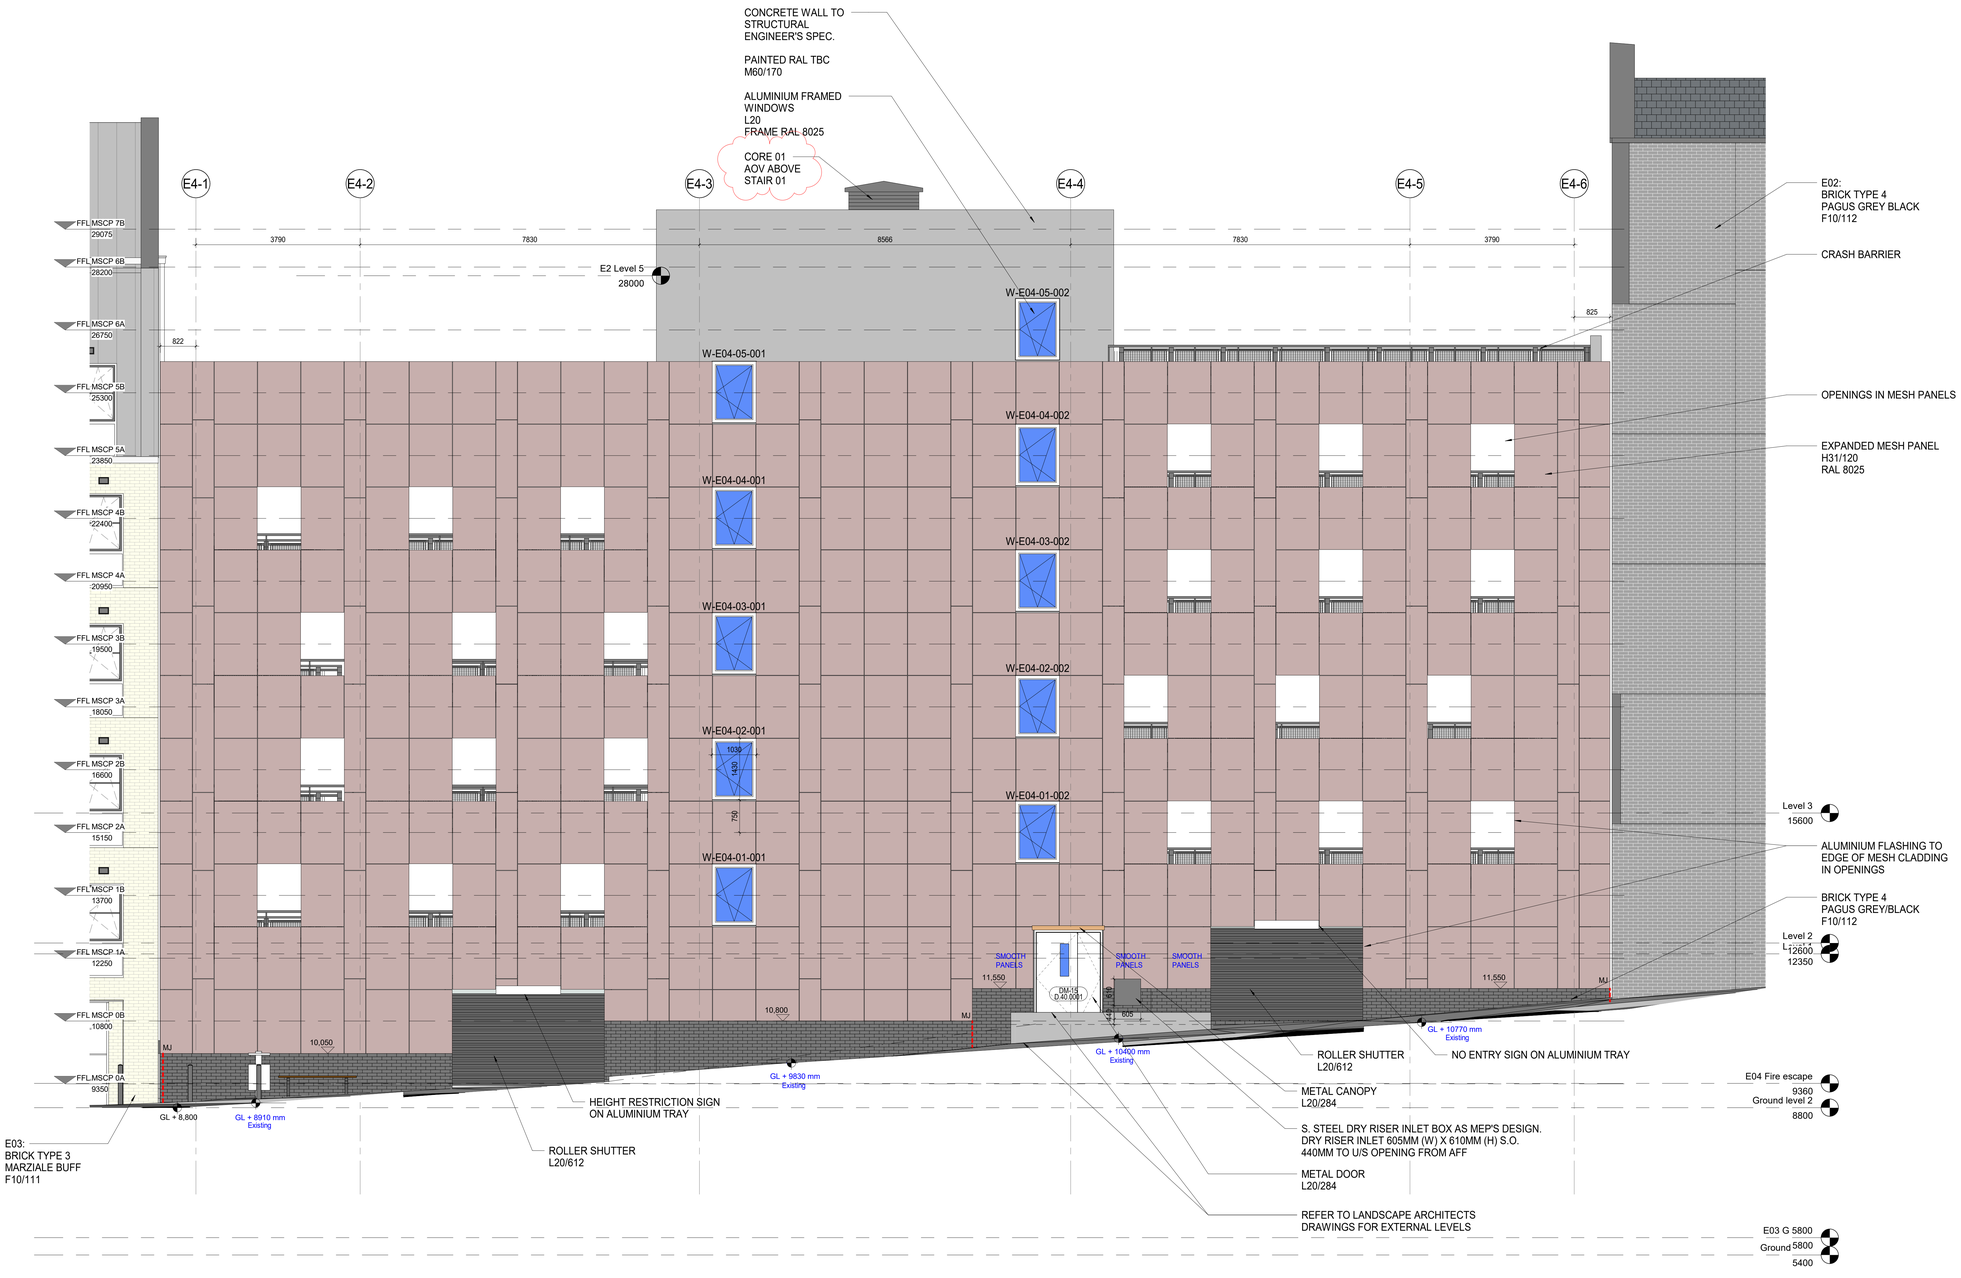


1 CAR PARK PROPOSED WEST ELEVATION

1 : 50

KEY

MOVEMENT JOINT (MJ)

DRAWINGS RECORD

REVISION	DATE	COMMENTS	REV BY	CHK BY
C01	15/01/2021	CONSTRUCTION ISSUE	JS	LGP
C02	03/08/2021	SCALE BAR ADDED	JS	LGP
C03	13/12/2021	ALL LOCATIONS COORDINATED WITH S.E.	JS	LGP
C04	04/03/2022	SPEC REF. ADDED	JS	LGP
C05	10/06/2022	DR INLET UPDATED AND MEP ADDED	JS	MC
C06	13/11/2023	DRY RISER INLET SETTING OUT INFO ADDED	JS	LGP
C07	30/05/2024	DRY RISER INLET SIZE AND SETTING OUT REVISED	JS	LGP
C08	04/04/2025	AOV COORDINATED WITH M&E	JS	LGP

KEY PLAN

SIGNIFICANT HEALTH AND SAFETY RISKS (UNUSUAL AND DIFFICULT TO MANAGE ONLY)

It is assumed that all works will be carried out by a competent contractor working, where appropriate, to an approved method statement.
In addition to the hazards/risks normally associated with the types of work detailed on this drawing, note the following:

DO NOT SCALE OFF THIS DRAWING

This scheme is subject to town planning and all other necessary consents.

Dimensions, area and levels where given are only approximate and subject to site survey. All dimensions are to be checked on site. Any discrepancies or variations are to be reported to the architect before work commences. Figured dimensions only are to be taken from this drawing.

This drawing is to be read in conjunction with all relevant consultants and / or specialists drawings / documents and any discrepancies or variations are to be reported to the architect before the affected work commences.

Magnetic media does not constitute contract documentation and updates of this data will occur. These files are current as of the date of issue. Your use of the content of these files is at your own risk. Reference should always be made to the hard copy which is superior to the digital format. Any document produced by yourselves which contains part or all of this data remains your responsibility and attributed to yourselves. Whilst Leslie Jones make every effort to ensure that it is scanned for viruses, we cannot guarantee that it does not contain any.

STAGE 4 / 5 ISSUE

Client
REEF ESTATES LTD

Contractor
CURO LIVING LTD

Consultants
G&T, EDC, MANHIRE, WATERMAN, HED, BB7

leslie jones architecture
South Wing, First Floor, 55 Baker Street, London, W1U 8EW
T: 020 7255 1150
E: admin@leslie-jones.co.uk
W: www.lesliejones.co.uk

Job Title
THE CHARTER
RIBA STAGE 4/5

Project Number 3732

Drawing Title
E04 CAR PARK PROPOSED WEST ELEVATION

1 : 50 @A0 23/10/18 MC BT

project	originator	volume	level	type	role	number
3732	LJA	E04	XX	DR	A	05003

suitability: A5 CONTRACTUAL ISSUE
revision: C08 AOV COORDINATED WITH M&E

C:\Users\thar\Documents\3732-LJA-XX-XX-M3-A-0003-E04_STAGE 4_thar.rvt thar@leslie-jones.co.uk.rvt