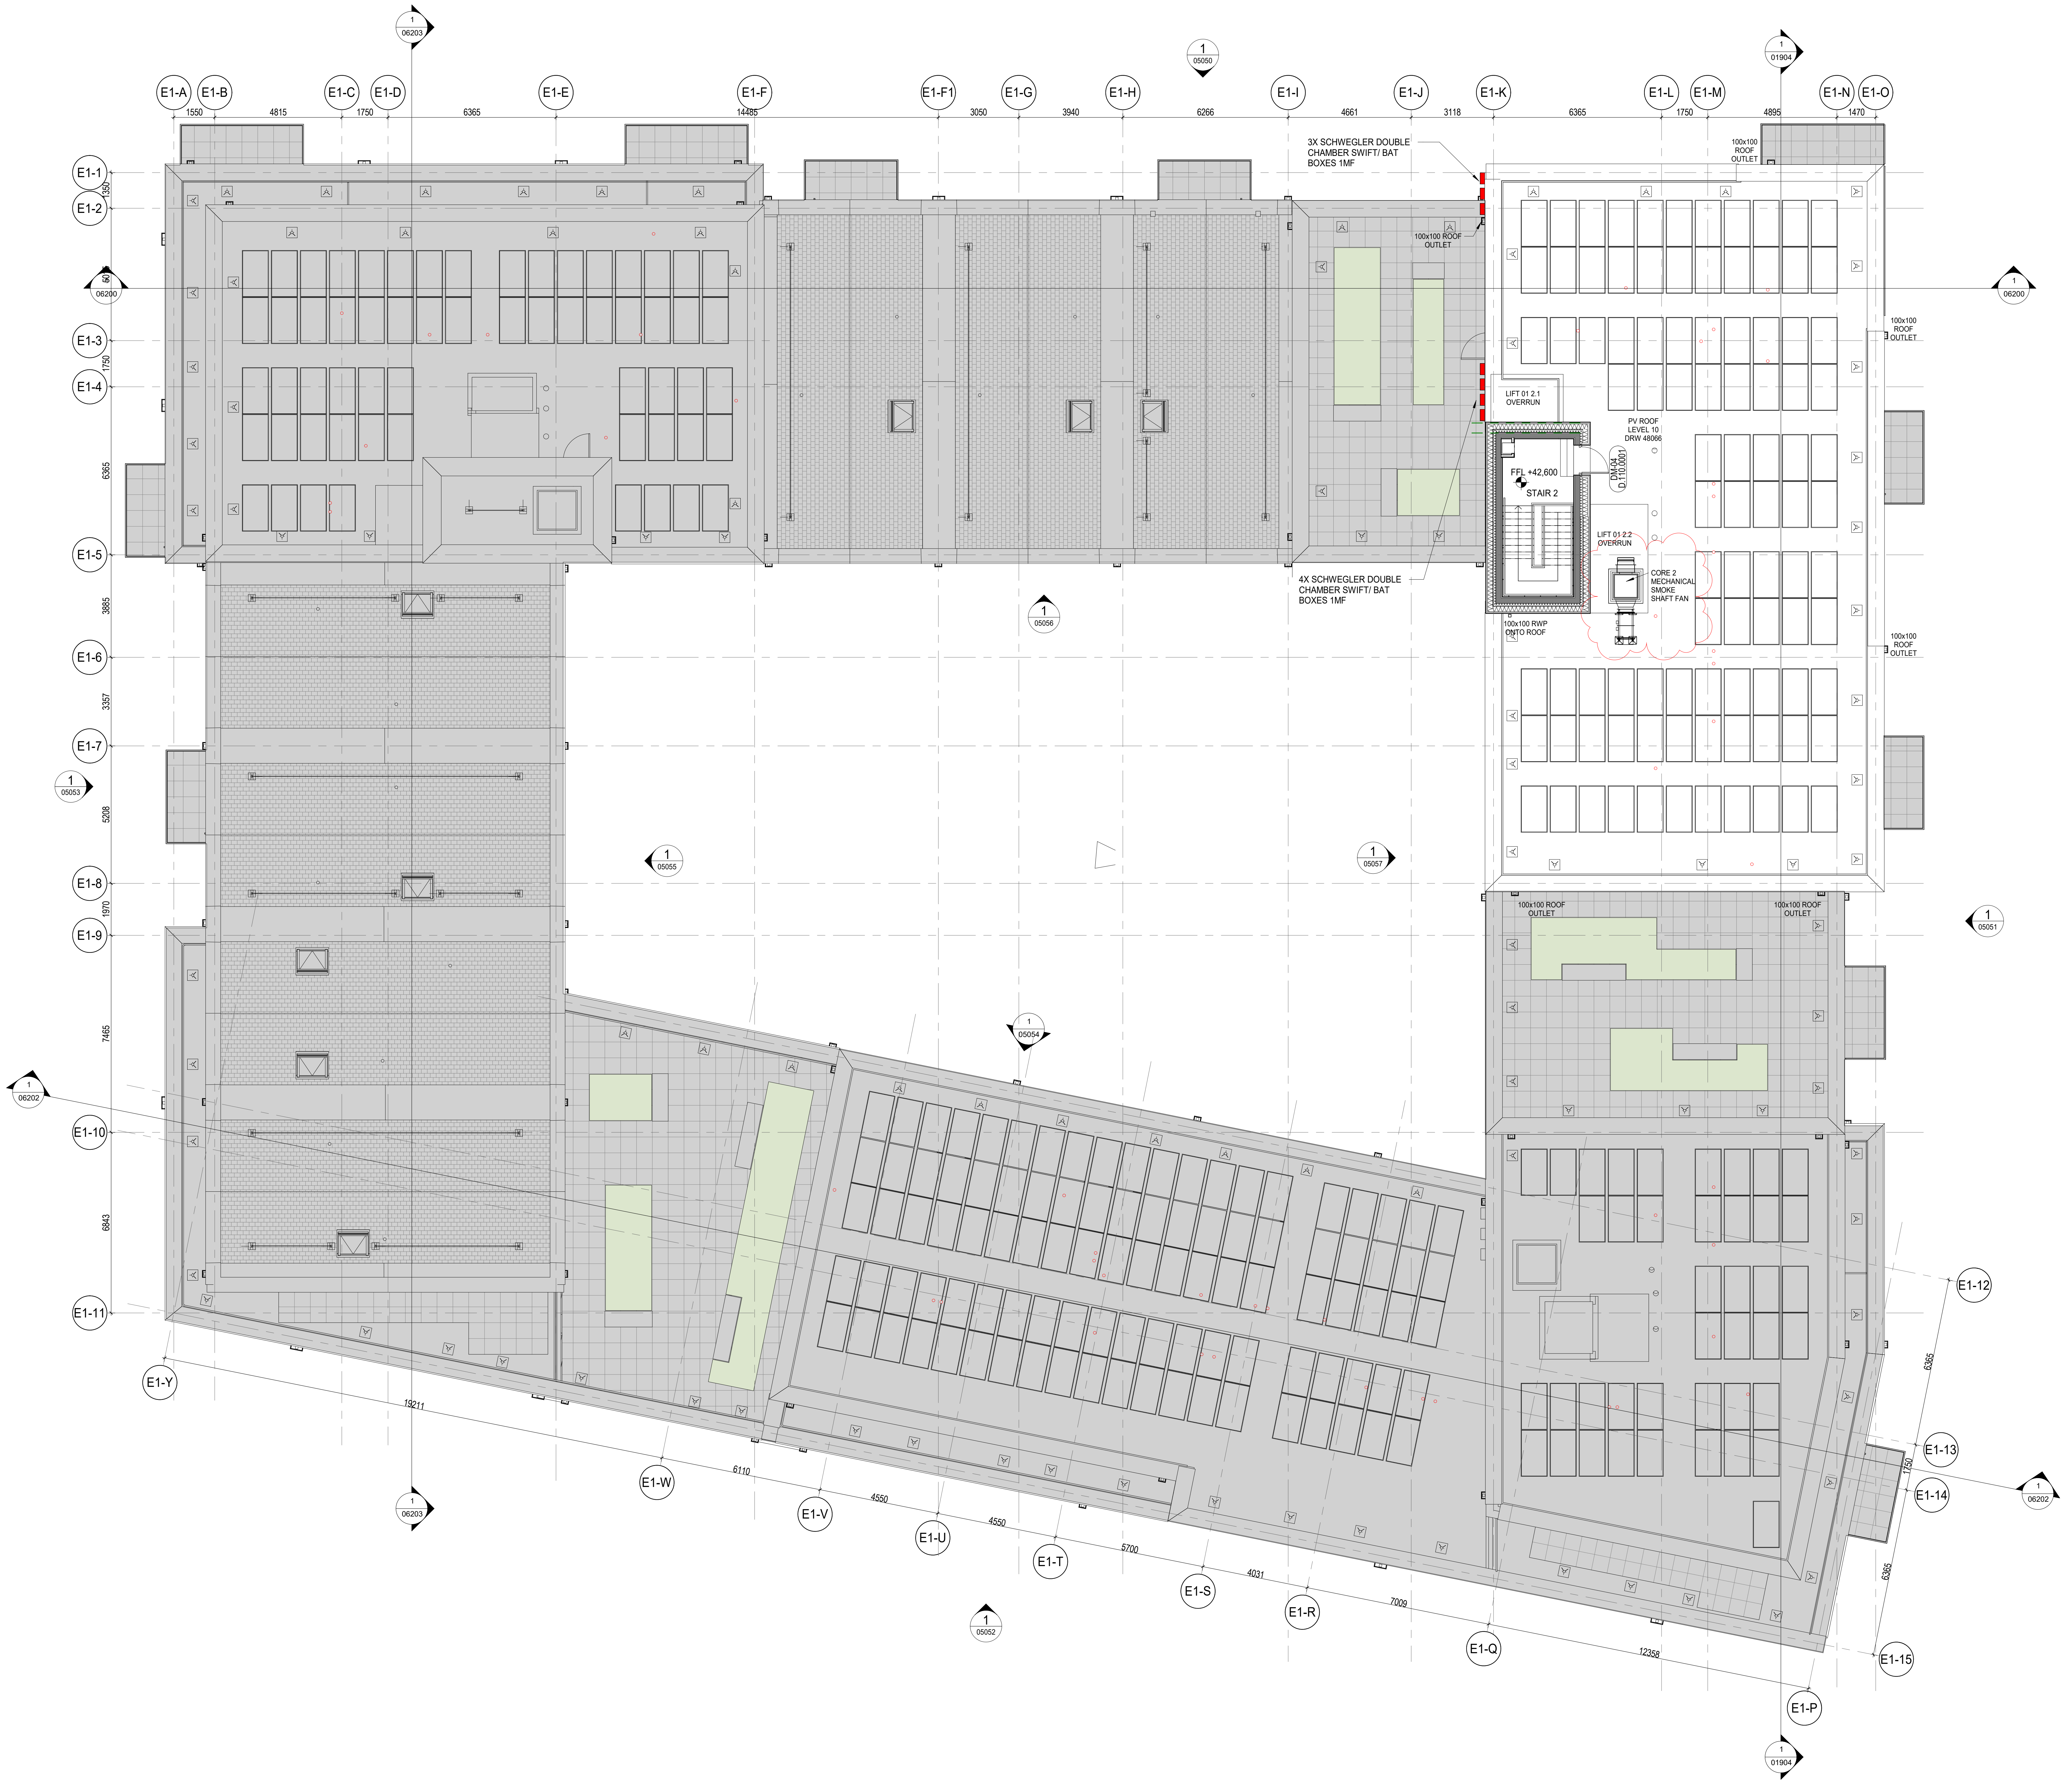

DRAWINGS RECORD

| REVISION | DATE | COMMENTS | REV BY | CHK BY |
|---|---|---|---|---|
| P1 | 12/08/2020 | STAGE 4 WALLS UPDATE | JC | BT |
| P2 | 18/09/2020 | STAGE 4 SE AND M&E COORDINATION | JC | BT |
| P3 | 22/10/2020 | STAGE 4 SE AND M&E COORDINATION | JC | BT |
| C01 | 18/12/2020 | CONSTRUCTION ISSUE | LP | BT |
| C02 | 20/05/2021 | MINOR GA PLAN UPDATES | AK | LDP |
| C03 | 01/07/2021 | SMOKE SHAFT CORE 04 REMOVED | AK | LDP |
| C04 | 02/08/2021 | GA PLANS (WINDOW, DOOR JAMBS) UPDATED | AK | LDP |
| C05 | 06/05/2022 | GENERAL UPDATES AND COORDINATION | MC | ZI |
| C06 | 27/06/2022 | PLANNING CONDITION 29 - BIRD/BAT ROOSTING | ZI | LDP |
| C07 | 30/08/2022 | COMMUNAL AREA NAMES UPDATES | ZI | MC |
| C08 | 19/12/2024 | GENERAL UPDATE AND REBADGED DRAWING | ZI | LDP |
| C09 | 07/03/2025 | ROOF PLANTER LAYOUT REVISED | ZI | LDP |
| C10 | 04/04/2025 | SMOKE SHAFT VENTS AND AOV COORDINATED WITH M&E | ZI | LDP |
|  |  |  |  |  |
|  |  |  |  |  |
|  |  |  |  |  |

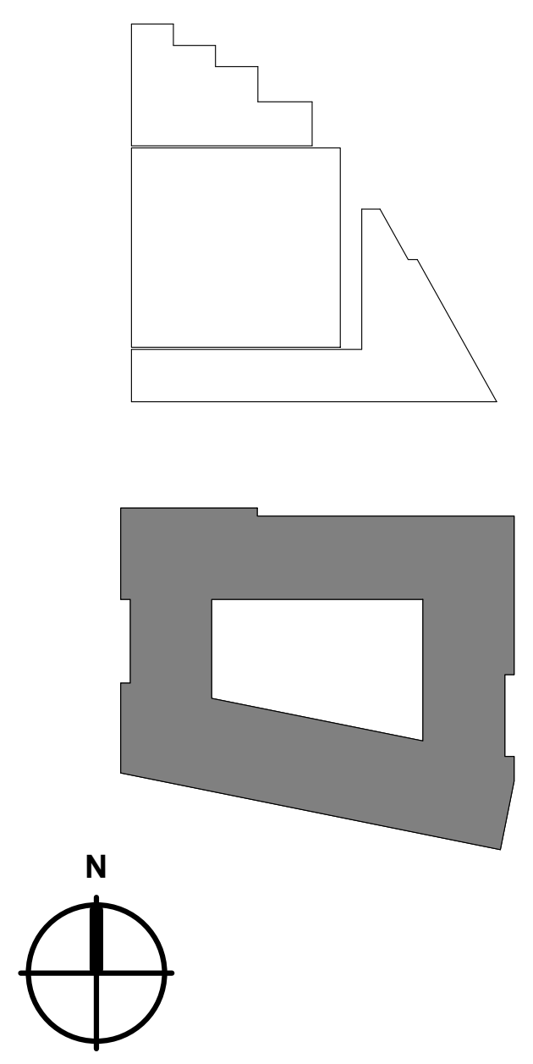

KEY PLAN

SIGNIFICANT HEALTH AND SAFETY RISKS (UNUSUAL AND DIFFICULT TO MANAGE ONLY)

It is assumed that all works will be carried out by a competent contractor working, where appropriate, to an approved method statement.
In addition to the hazards/risks normally associated with the types of work detailed on this drawing, note the following:

DO NOT SCALE OFF THIS DRAWING

This scheme is subject to town planning and all other necessary consents.

Dimensions, area and levels where given are only approximate and subject to site survey. All dimensions are to be checked on site. Any discrepancies or variations are to be reported to the architect before work commences. Figured dimensions only are to be taken from this drawing.

This drawing is to be read in conjunction with all relevant consultants and / or specialists drawings / documents and any discrepancies or variations are to be reported to the architect before the affected work commences.

Magnetic media does not constitute contract documentation and updates of this data will occur. These files are current as of the date of issue. Your use of the content of these files is at your own risk. Reference should always be made to the hard copy which is superior to the digital format. Any document produced by yourselves which contains part or all of this data remains your responsibility and attributed to yourselves. Whilst Leslie Jones make every effort to ensure that it is scanned for viruses, we cannot guarantee that it does not contain any.

STAGE 4 / 5 ISSUE

Client
REEF GROUP

Contractor
CURO LIVING LTD

Consultants
G&T, EDC, MANHIRE, WATERMAN, HED, BB7

leslie jones
architecture

South Wing, First Floor,
55 Baker Street,
London, W1U 8EW

T: 020 7255 1150
E: admin@leslie-jones.co.uk
W: www.lesliejones.co.uk

Job Title
THE CHARTER RIBA STAGE 4/5

Project Number 3732

Drawing Title
PROPOSED E01 LEVEL 10 GA
PLAN

1 : 100 @A0 22/10/20 JC LP

| project | originator | volume | level | type | role | number |
|---|---|---|---|---|---|---|
| 3732 - | LJA - | E01 - | 10 - | DR - | A - | 04110 |

suitability: code A5 description: CONTRACTUAL ISSUE

revision: code C10 description: SMOKE SHAFT VENTS AND AOV COORDINATED WITH M&E

04/04/2025 09:46:11

C:\Users\ilhan\Documents\3732-LJA-XX-XX-M3-A-0003-E01_STAGE 4_zeynel.ilhan@leslie-jones.co.uk.rvt