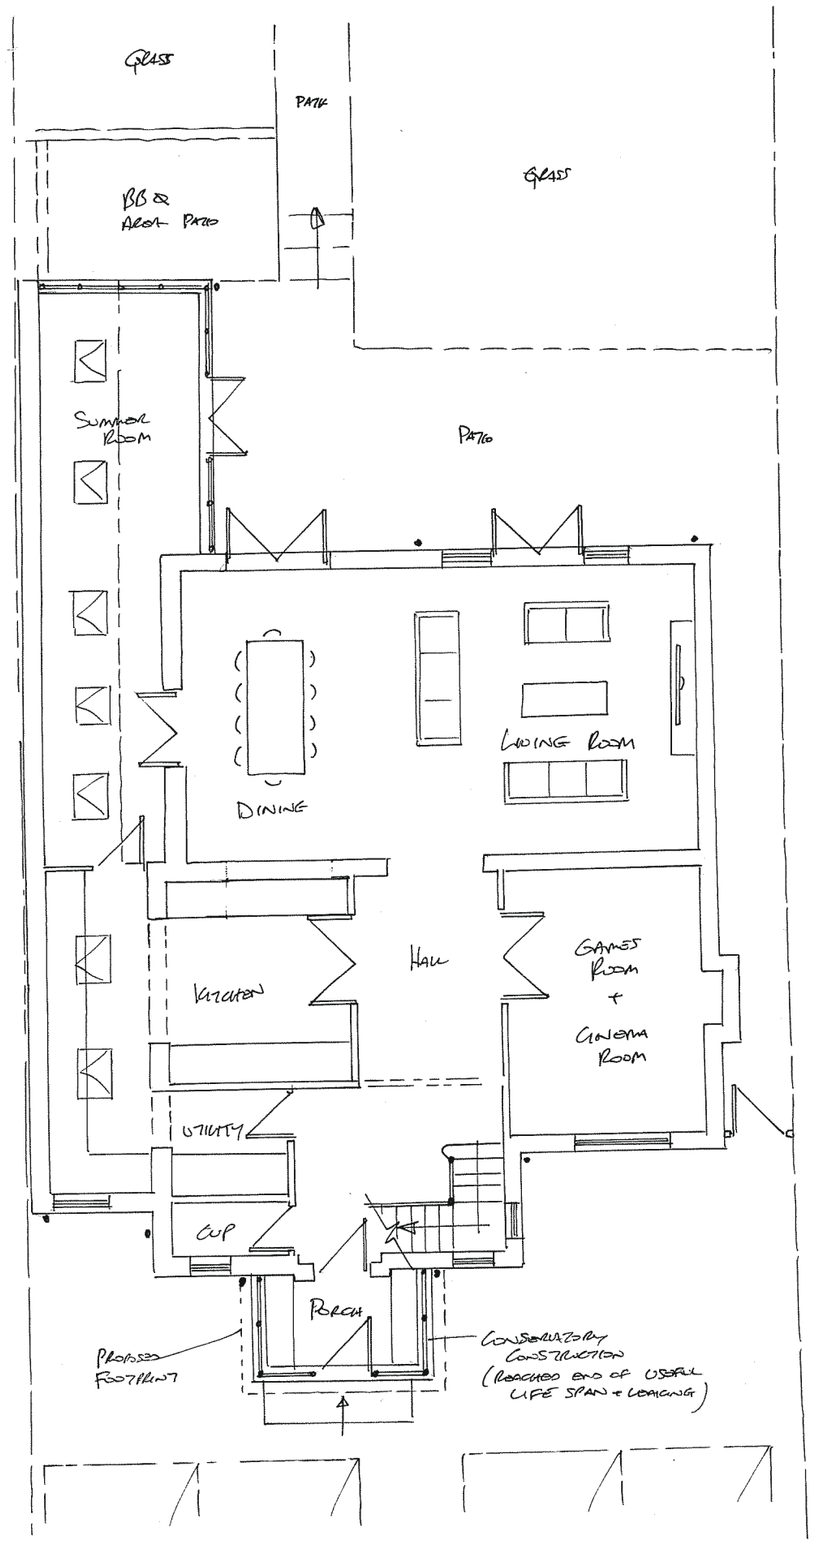
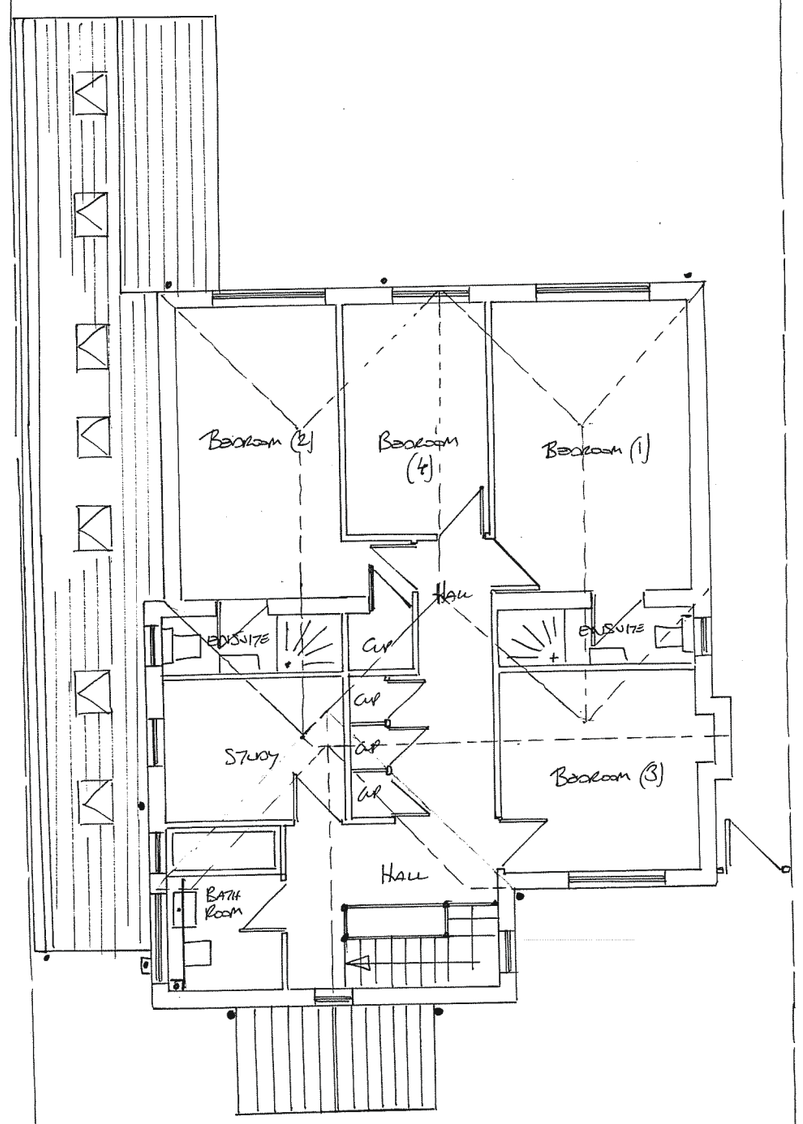



EXISTING GROUND FLOOR GA



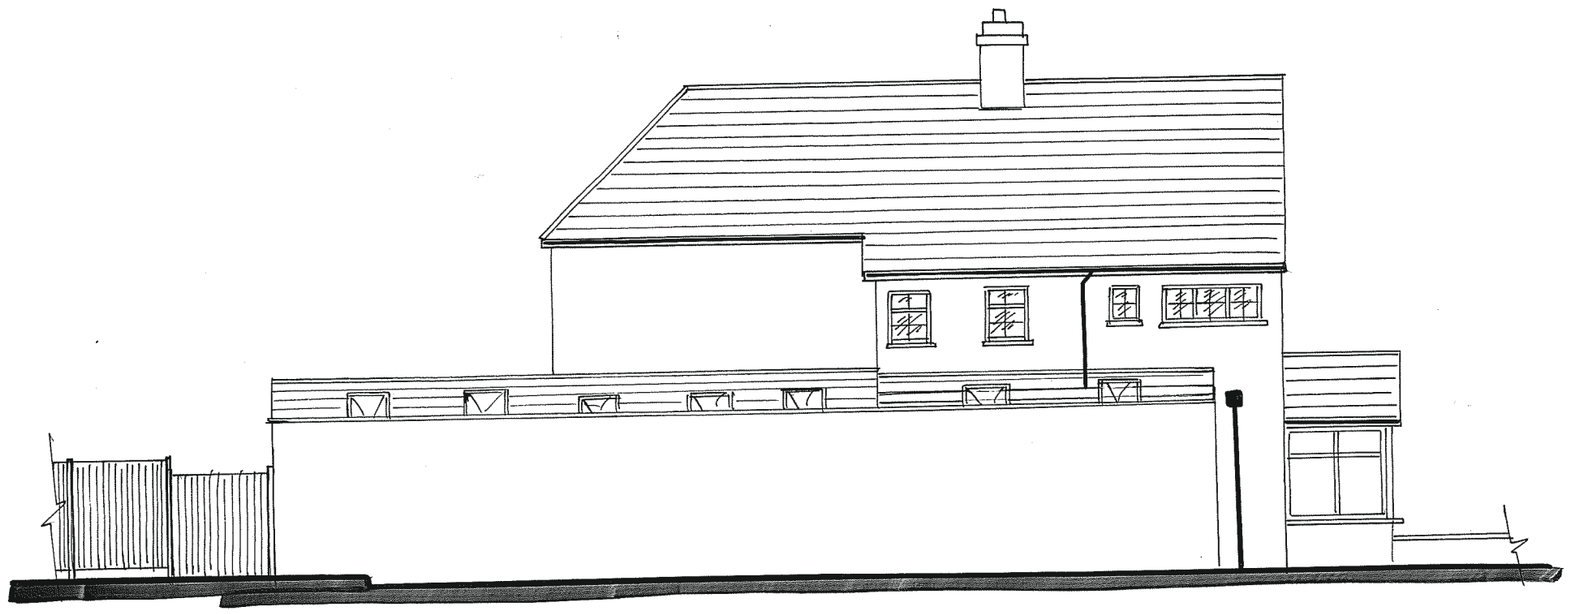

EXISTING FIRST FLOOR GA




EXISTING FRONT ELEVATION



EXISTING REAR ELEVATION



EXISTING SIDE ELEVATION



EXISTING SIDE ELEVATION




REV 02 - NOTES ADDED
REV 01 - NOTES ADDED
REV 00 - DRAFT

PROJECT
43 WINDSOR ROAD
GRAVESEND
KENT

DATE SEPT / 2024

SCALE 1:100 @ A2

TITLE
EXISTING ELEVATIONS AND GA'S

DRAWING DKM/7744/01

REV 02