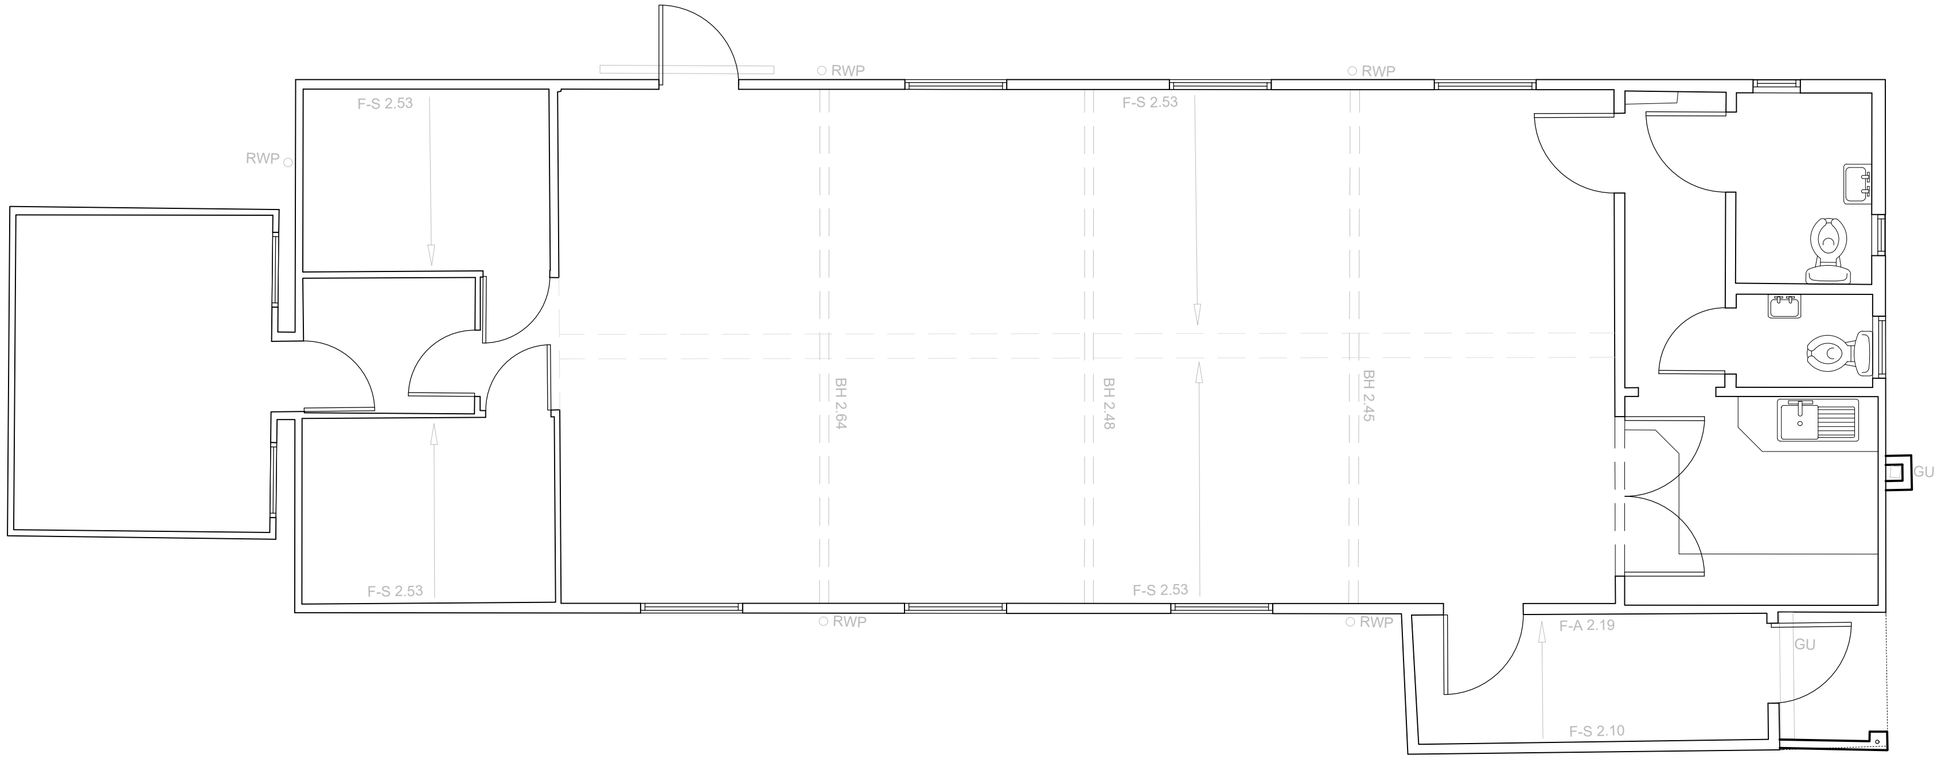


1 Existing Floor Plan

1:50

NORTH

0 0.5 1.0 1.5 2.0 2.5 5 m 5.0m

The copyright of this drawing is vested with Corstorphine & Wright Ltd and must not be copied or reproduced without the consent of the company.

Rev.	Description	Date	Drw.	Chk.
P-00	Planning Issue	25.02.25	LC	CH

Client
YIF
Youth Investment Fund

Project
Modular Youth Hub
Gravesend St Aidens Hut

Drawing Title
Existing Floor Plan

Drawing Status
PLANNING

Corstorphine & Wright

Tamworth Studio
5 Aldergate, Tamworth, B79 7DJ
01827 671 23

corstorphine-wright.com

Drawing No. 23519-0267
Revision P-00

Drawn	Checked	Paper Size	Scale	Date
LC	CH	A2	1:50	25.02.25