
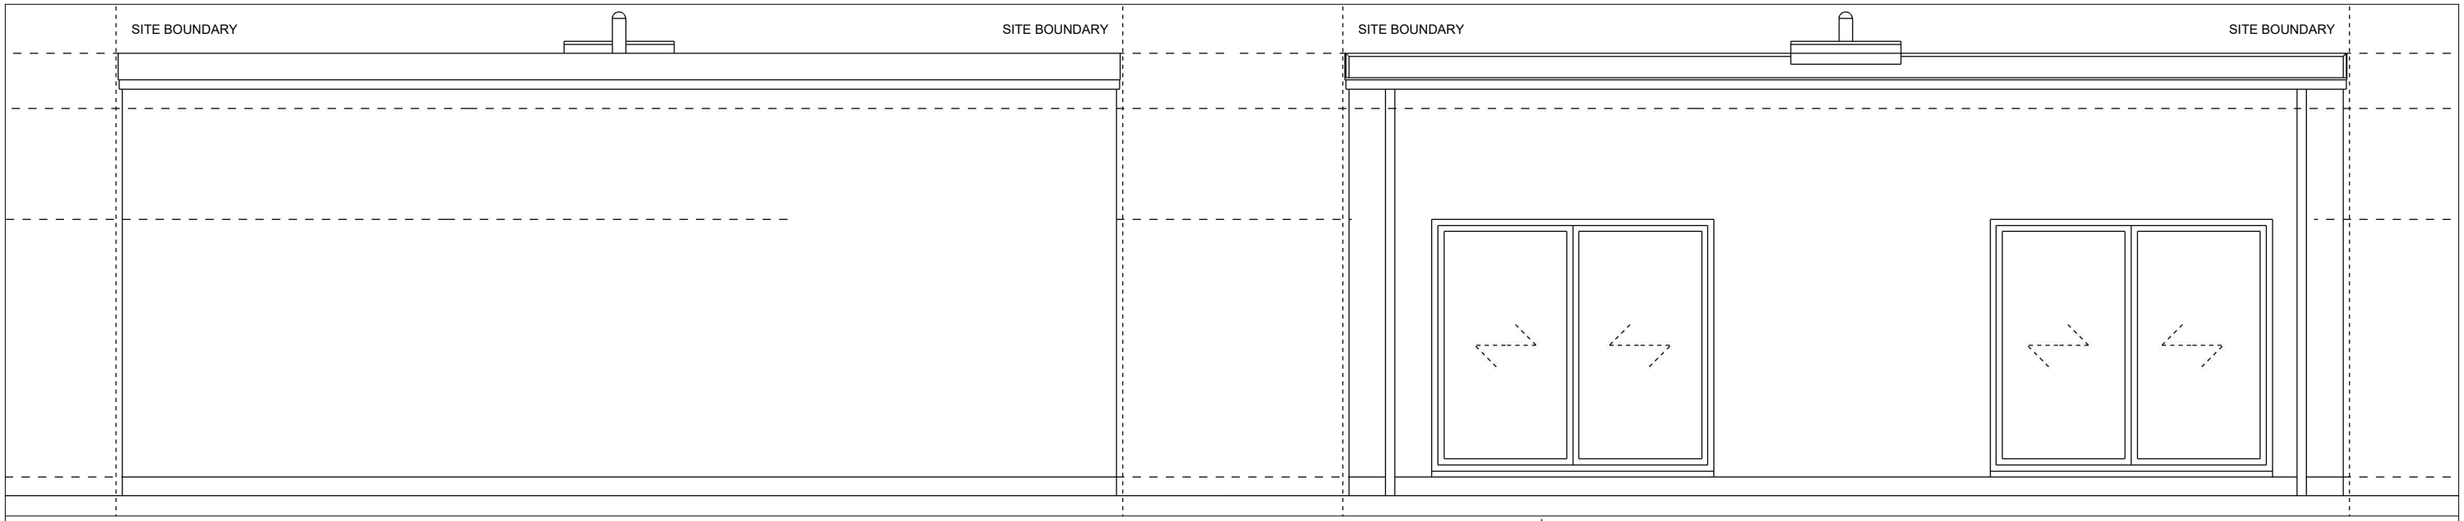


NORTH ELEVATION

SOUTH ELEVATION

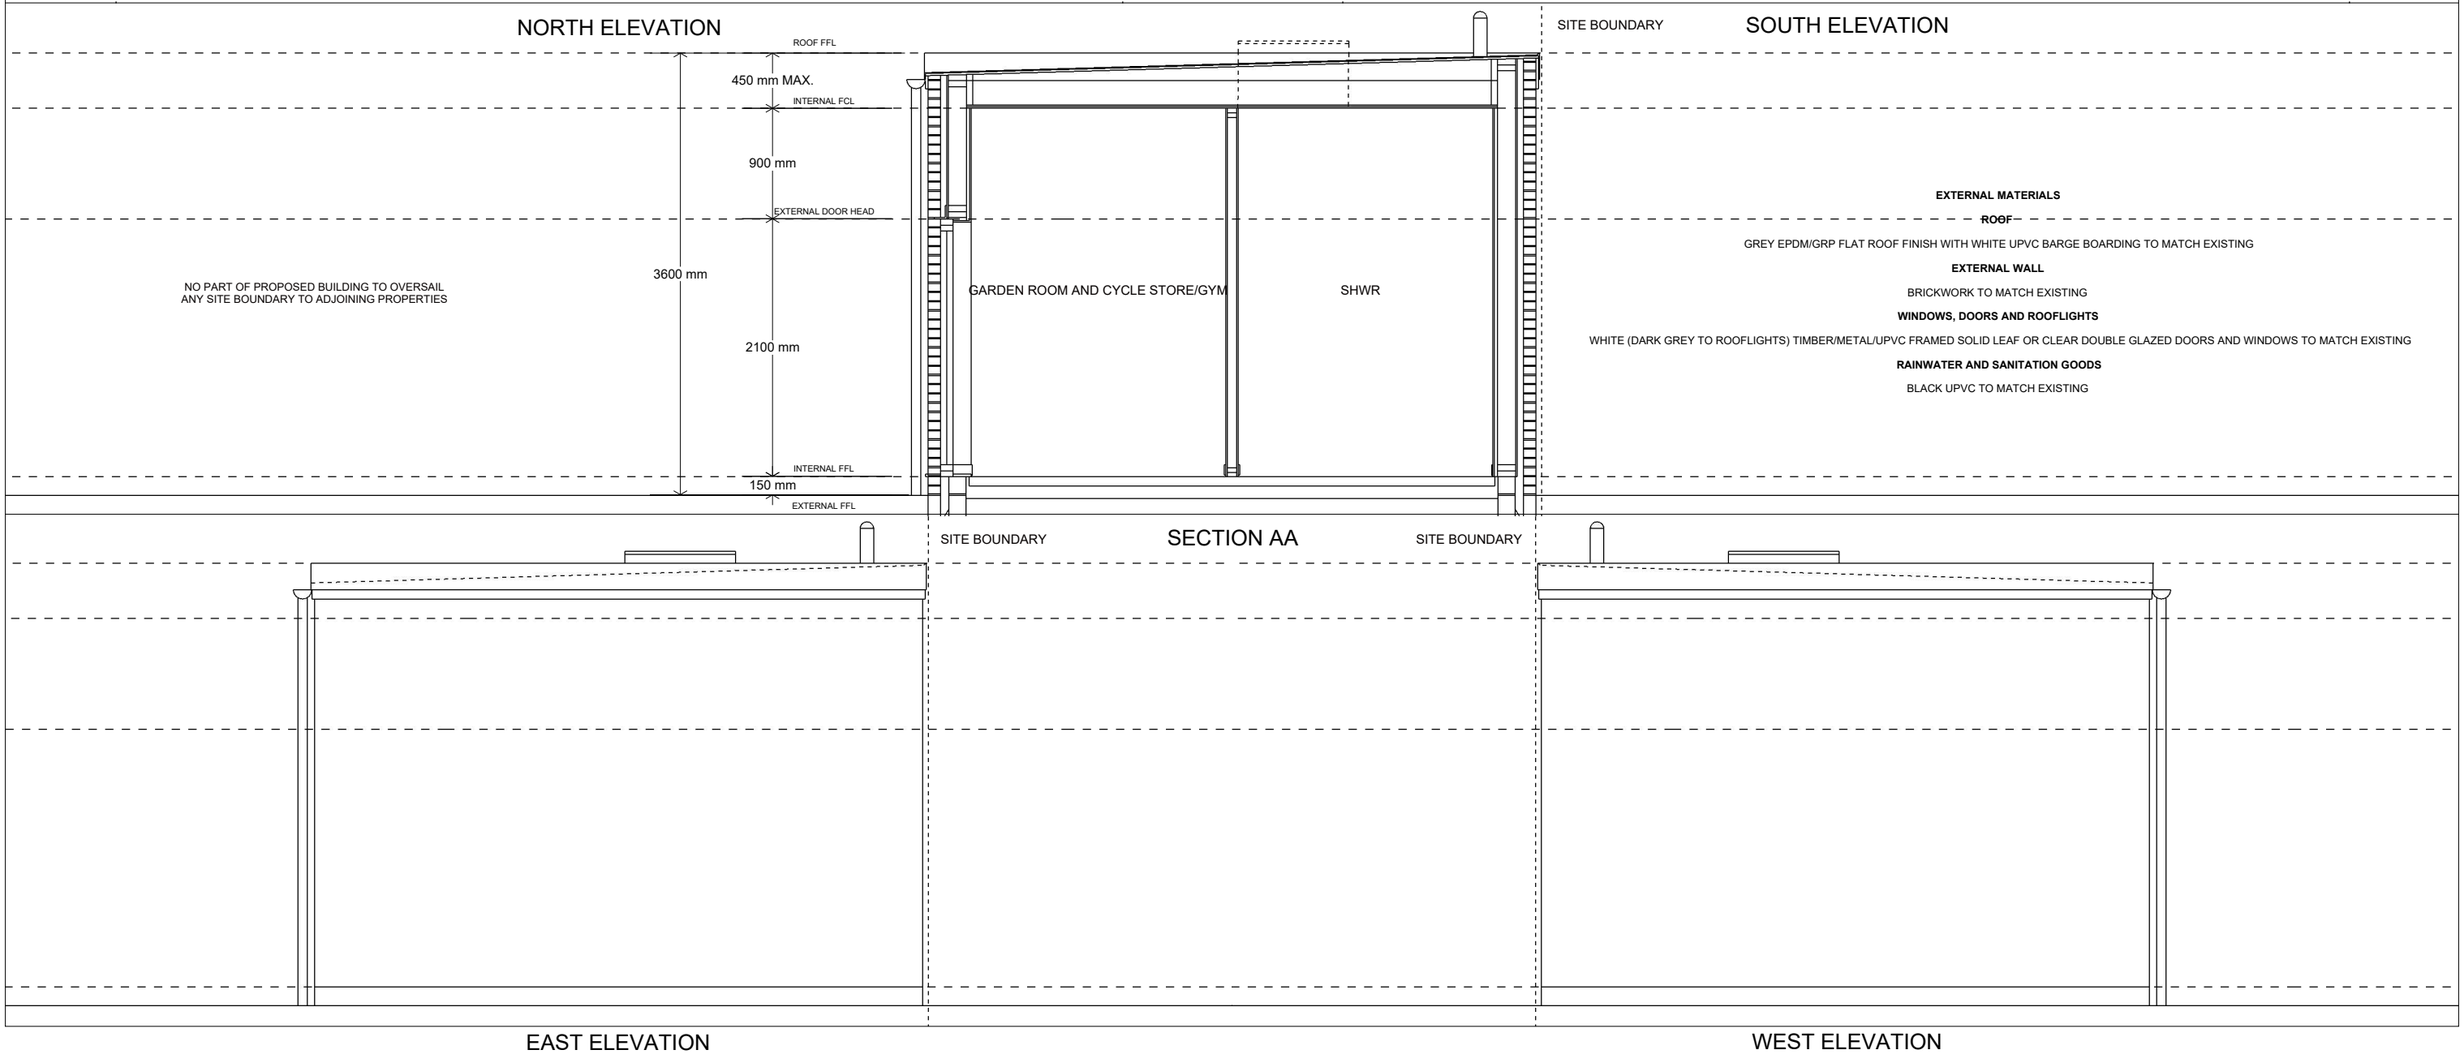

EXTERNAL MATERIALS

ROOF

GREY EPDM/GRP FLAT ROOF FINISH WITH WHITE UPVC BARGE BOARDING TO MATCH EXISTING

EXTERNAL WALL

BRICKWORK TO MATCH EXISTING

WINDOWS, DOORS AND ROOFLIGHTS

WHITE (DARK GREY TO ROOFLIGHTS) TIMBER/METAL/UPVC FRAMED SOLID LEAF OR CLEAR DOUBLE GLAZED DOORS AND WINDOWS TO MATCH EXISTING

RAINWATER AND SANITATION GOODS

BLACK UPVC TO MATCH EXISTING

SITE BOUNDARY SECTION AA SITE BOUNDARY

EAST ELEVATION

WEST ELEVATION

Steve Baker **Architect**

78 Pound Road East Peckham Tonbridge Kent TN12 5BJ

18 Hatton Place London EC1M 8RU

T:+44 (0)1622 870275
E:contact@stevebakerarchitect.com
W:www.stevebakerarchitect.com

S	R	Date	Description

Note - Do not scale from this drawing except for planning application purposes.
All dimensions must be checked on site by the
contractor and any discrepancies reported immediately.

© COPYRIGHT 2023 STEVE BAKER ARCHITECT
Ordnance Survey. © Crown Copyright 2023. All rights reserved.
Supplied by UK Map Centre Licence number 100048957.

MR and MRS K. MITTEN

0 0.5 1:25 @ A1 1 1.5m
0 1 1:50 @ A3 2 3m
3 m

Client:
MR and MRS K. MITTEN
Project Title:
CAMBRIA CRESCENT, GRAVESEND

Status:	Stage:	Scale:	Sheet:
PLANNING	P	1:25/50	A1/A3

Drawing Title:
PROPOSED SECTION AA AND ELEVATIONS

Project No:	Disc:	Building:	Package:	Drawing No:	Revision:
A23310	A	-	-	1120	B